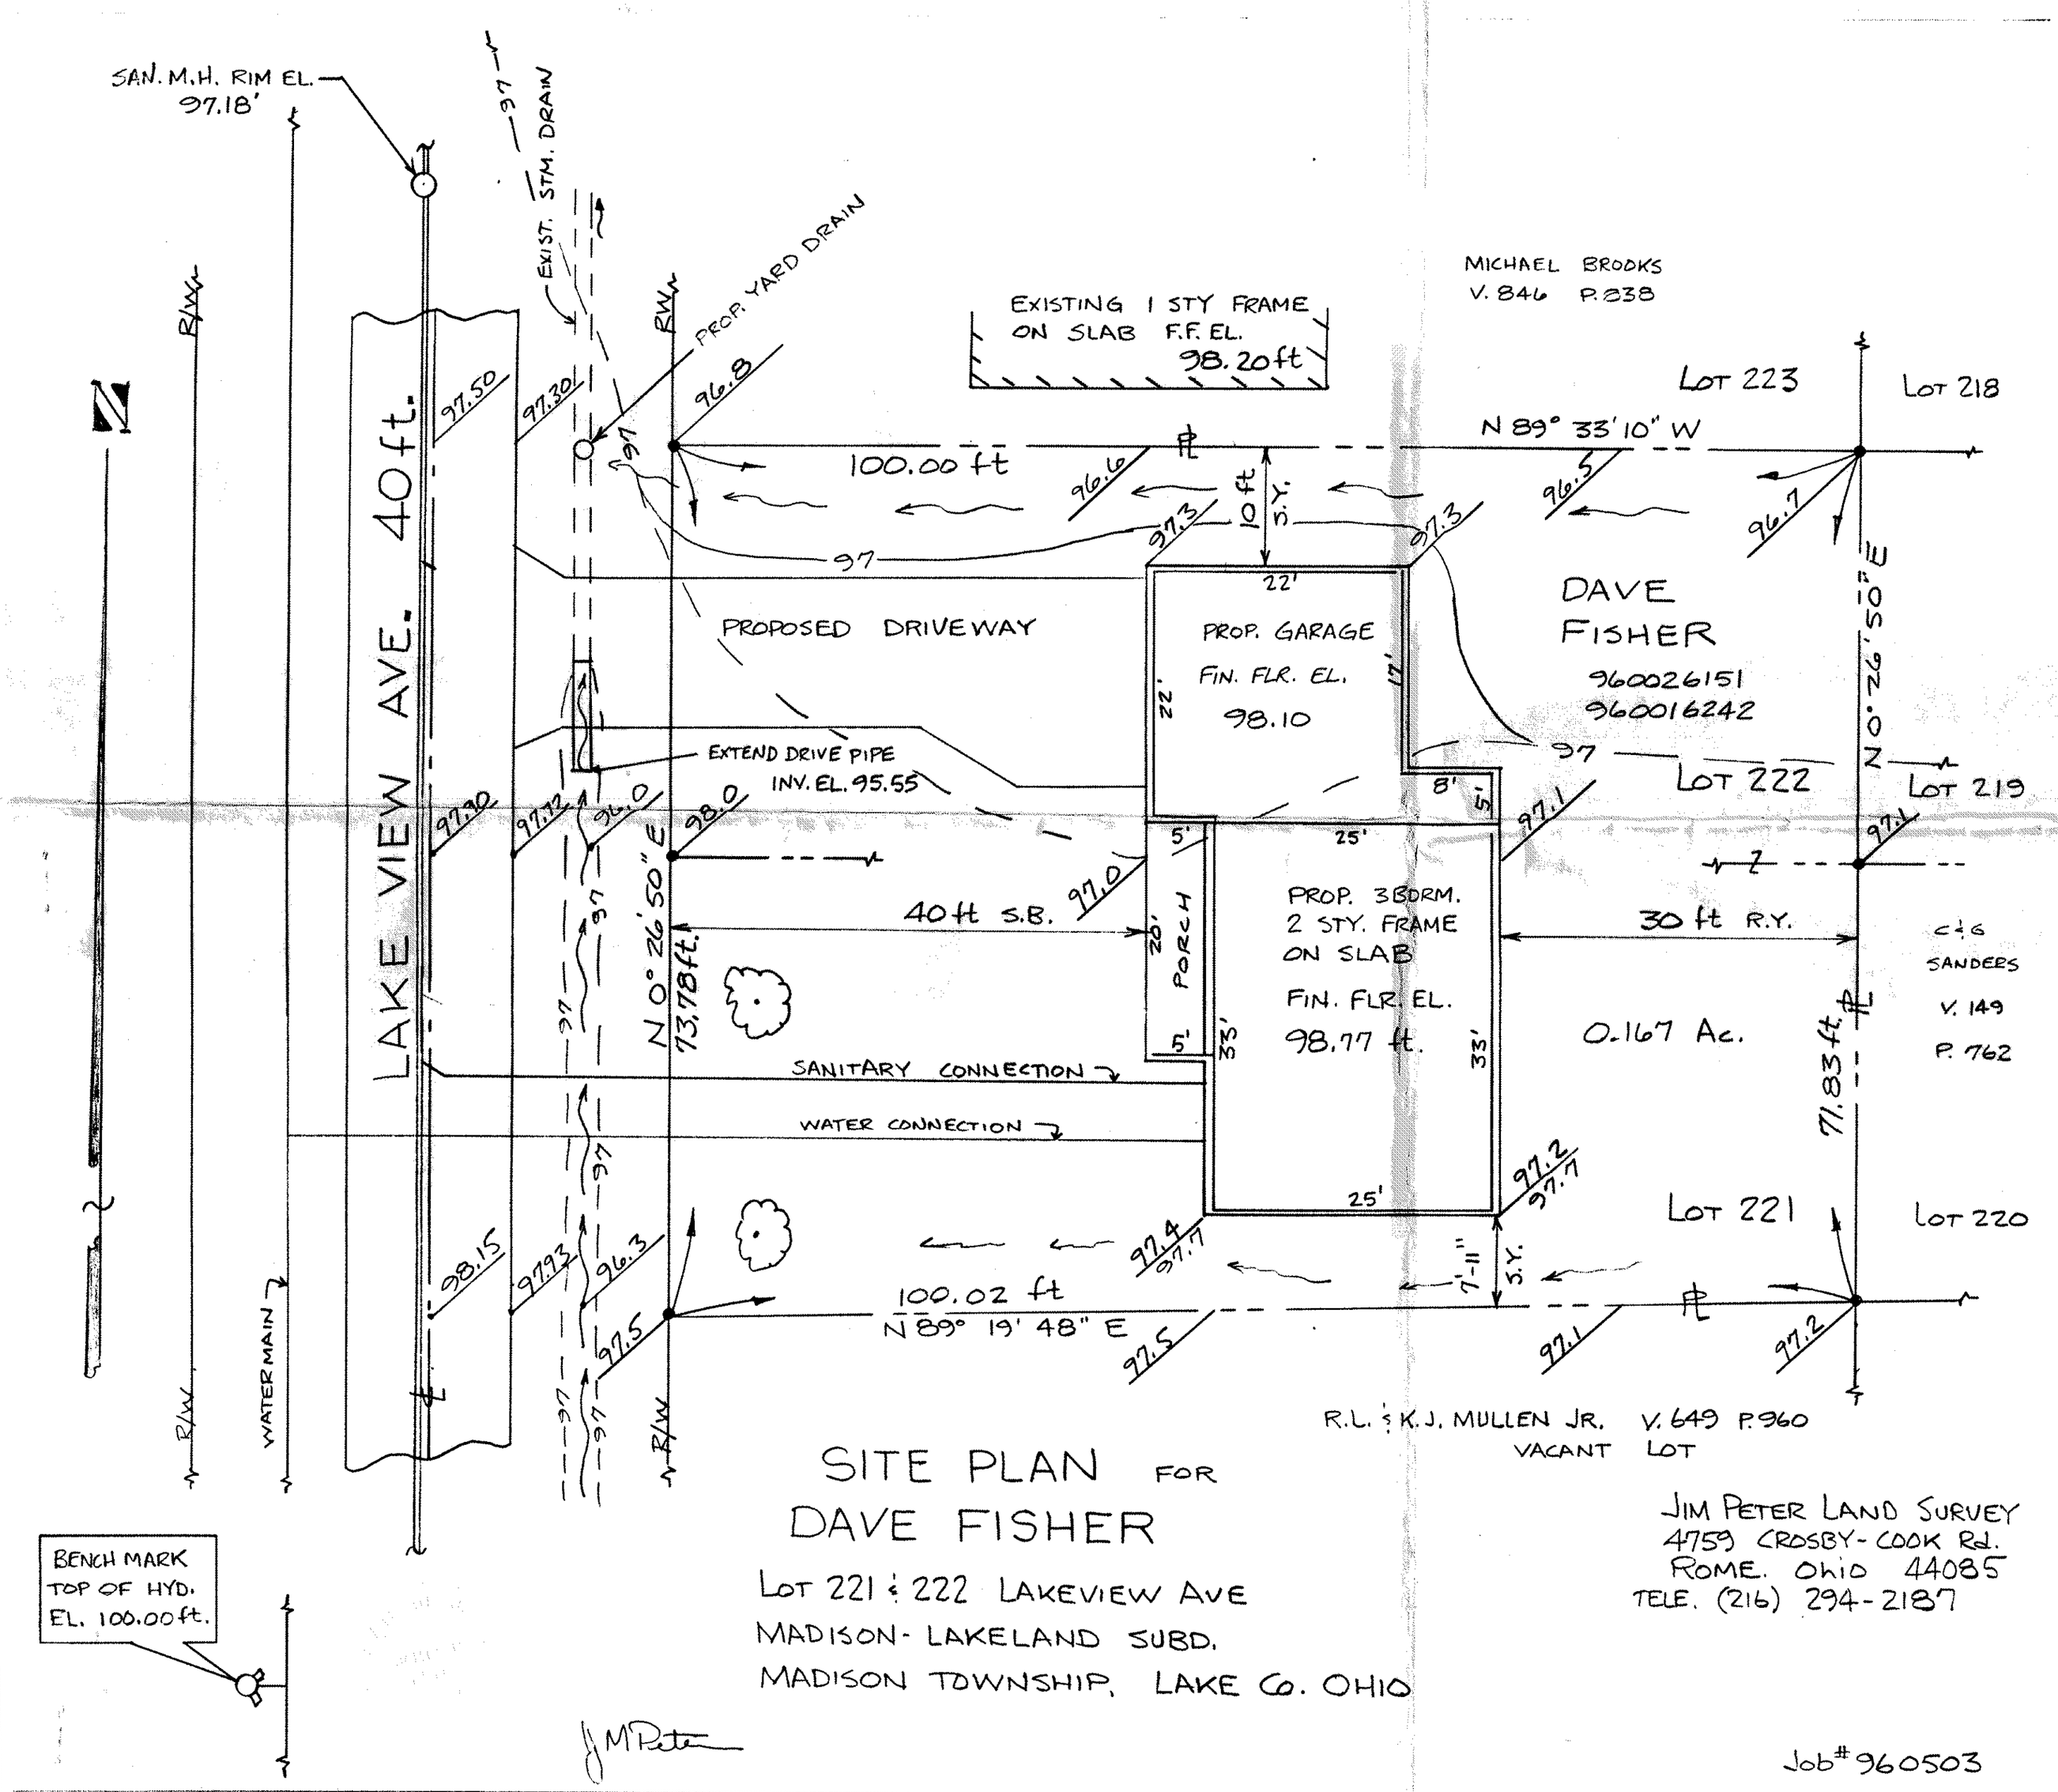

SITE PLAN FOR DAVE FISHER

LOT 221 & 222 LAKEVIEW AVE
MADISON-LAKELAND SUBD.
MADISON TOWNSHIP, LAKE CO. OHIO

JIM PETER LAND SURVEY
4759 CROSBY-COOK Rd.
ROME. Ohio 44085
TELE. (216) 294-2187

Job# 960503

Grading Plan Approved
Shown and/or noted
[illegible], P.E.
County Engineer
GJH Date 8.8.96

APPROVED
MADISON TOWNSHIP ZONING
AUG 6 1996
PERMIT # 15077
ZONING INSPECTOR [illegible]