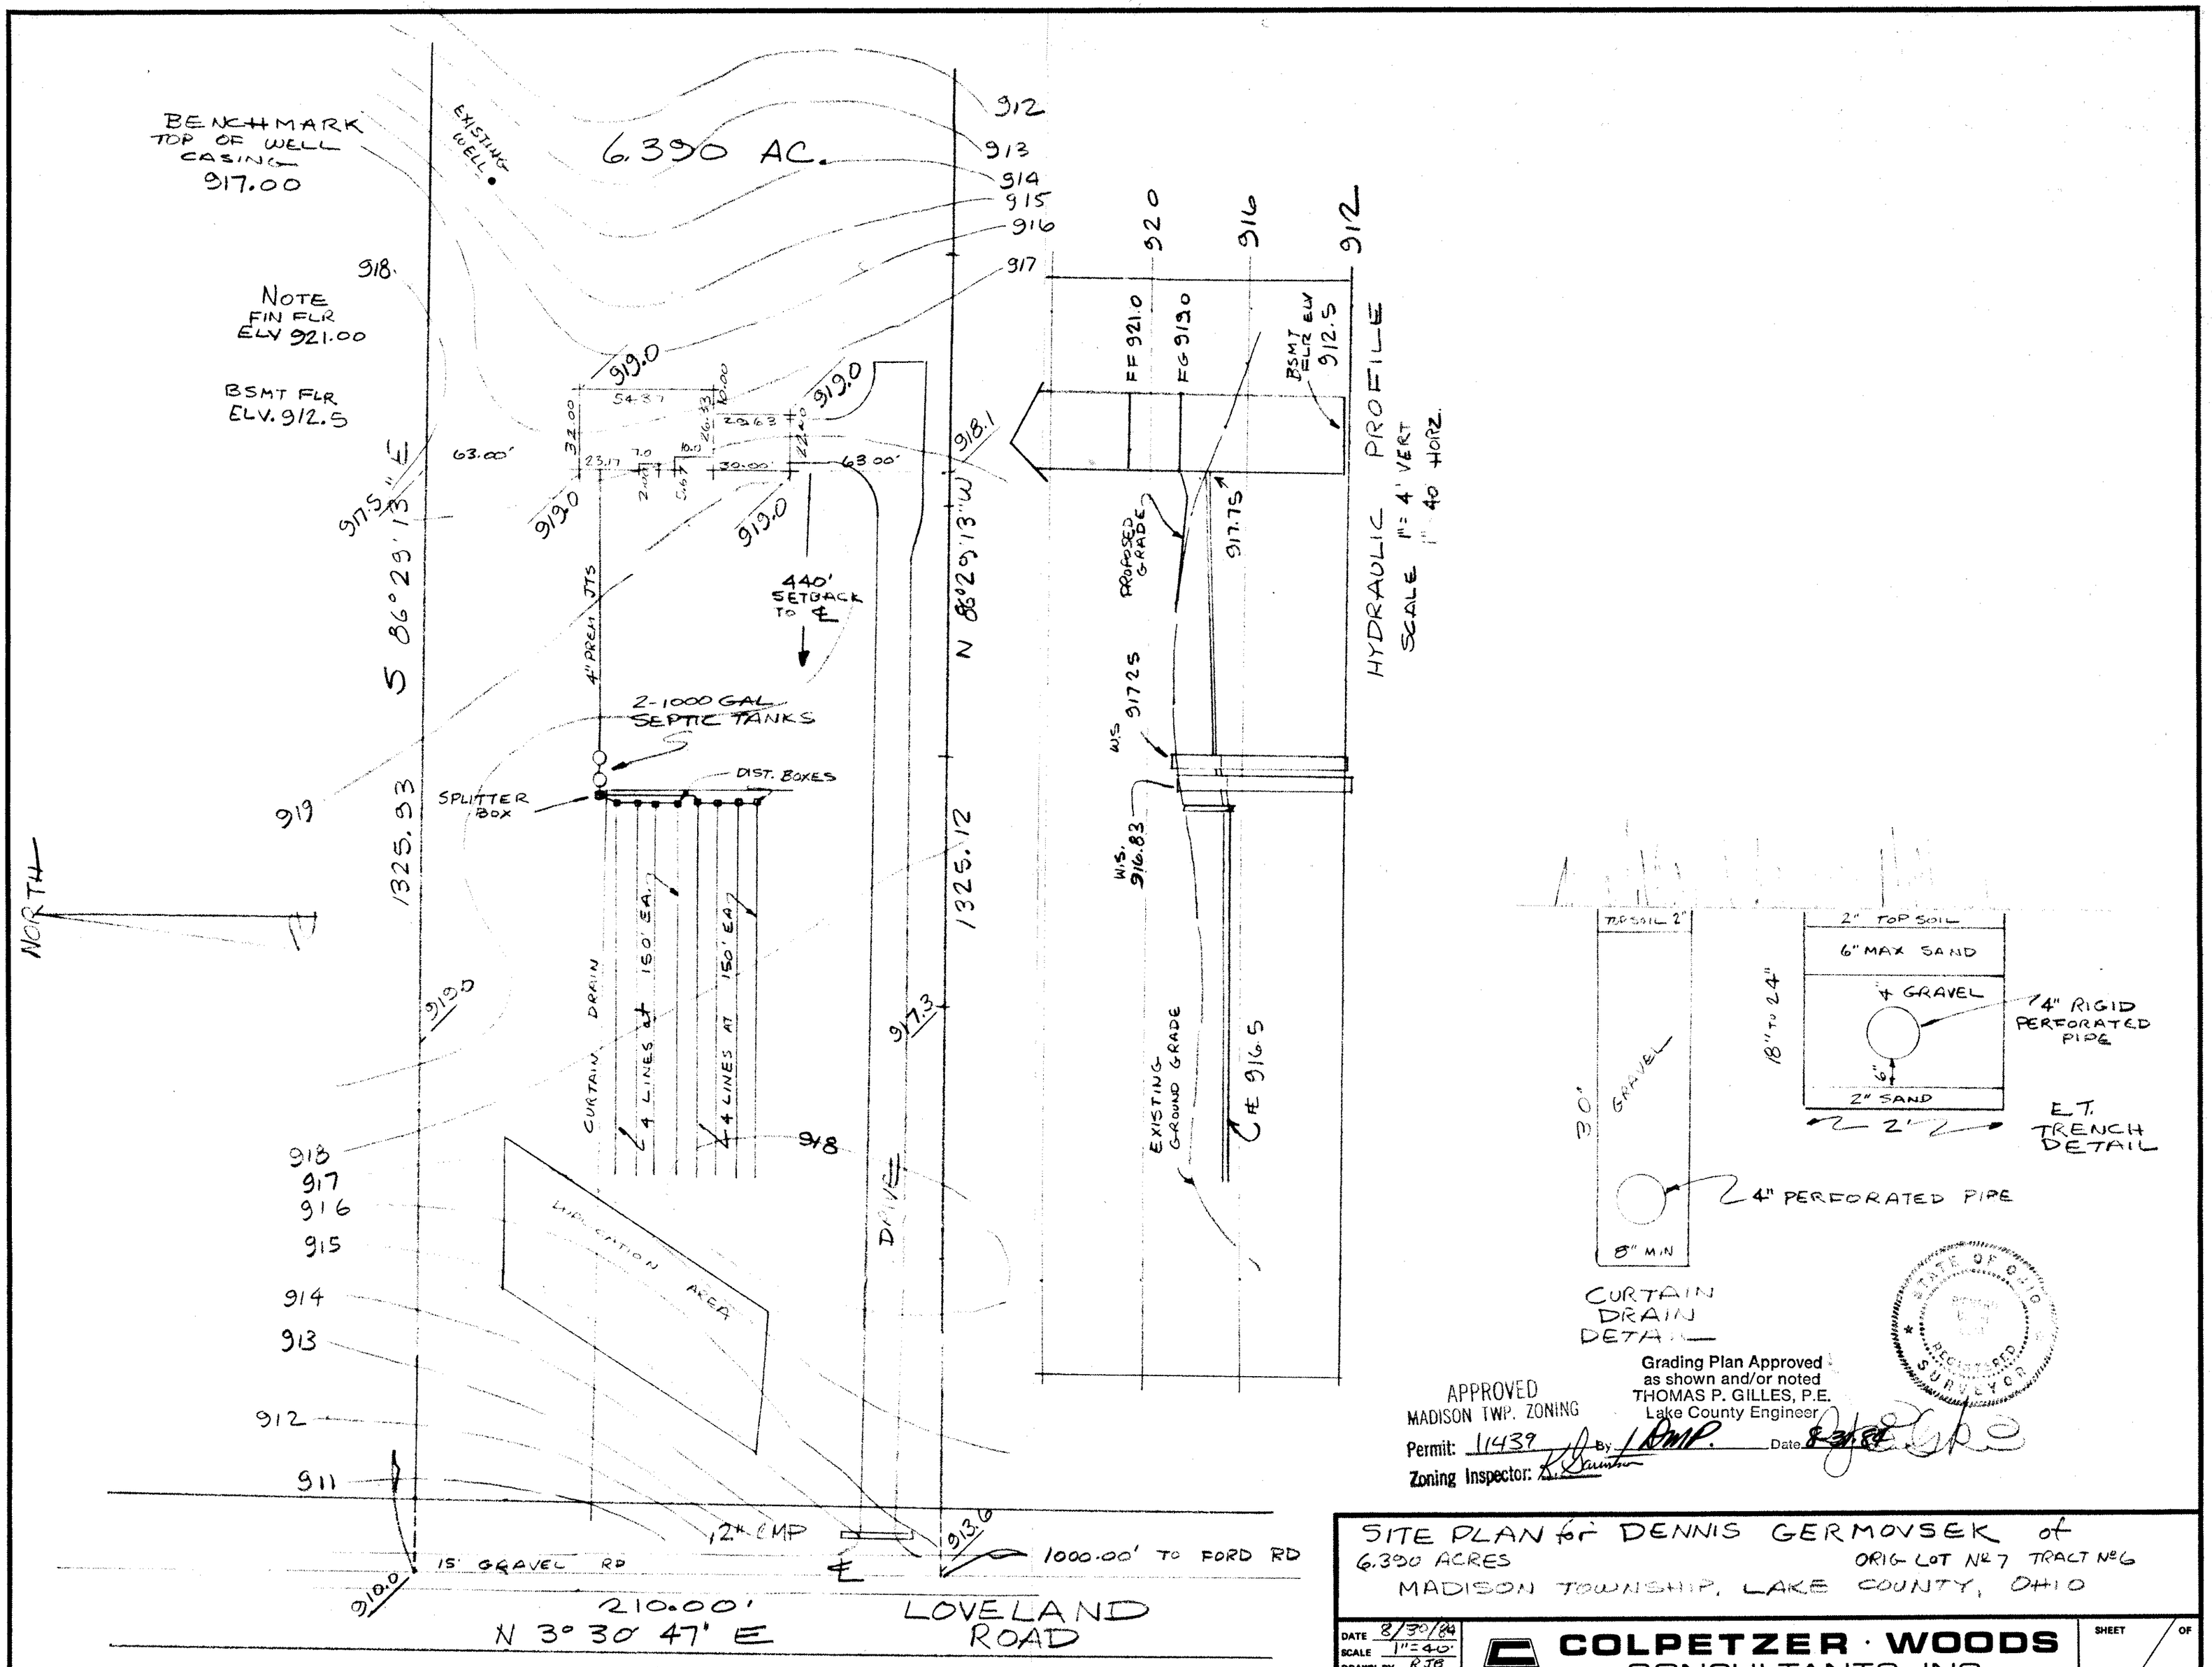

APPROVED
MADISON TWP. ZONING
Permit: 11439 By DMP. Date 8/31/84
Zoning Inspector: R. Gunther

Grading Plan Approved
as shown and/or noted
THOMAS P. GILLES, P.E.
Lake County Engineer

SITE PLAN for DENNIS GERMOVSEK of
6.390 ACRES ORIG LOT Nº 7 TRACT Nº 6
MADISON TOWNSHIP, LAKE COUNTY, OHIO

DATE	8/30/84
SCALE	1" = 40'
DRAWN BY	RJB
CH'K'D BY	[illegible]
F.B.#	503 PG. 10

COLPETZER · WOODS
CONSULTANTS, INC.
MENTOR, OHIO 44060

SHEET / OF
CONTRACT NO.