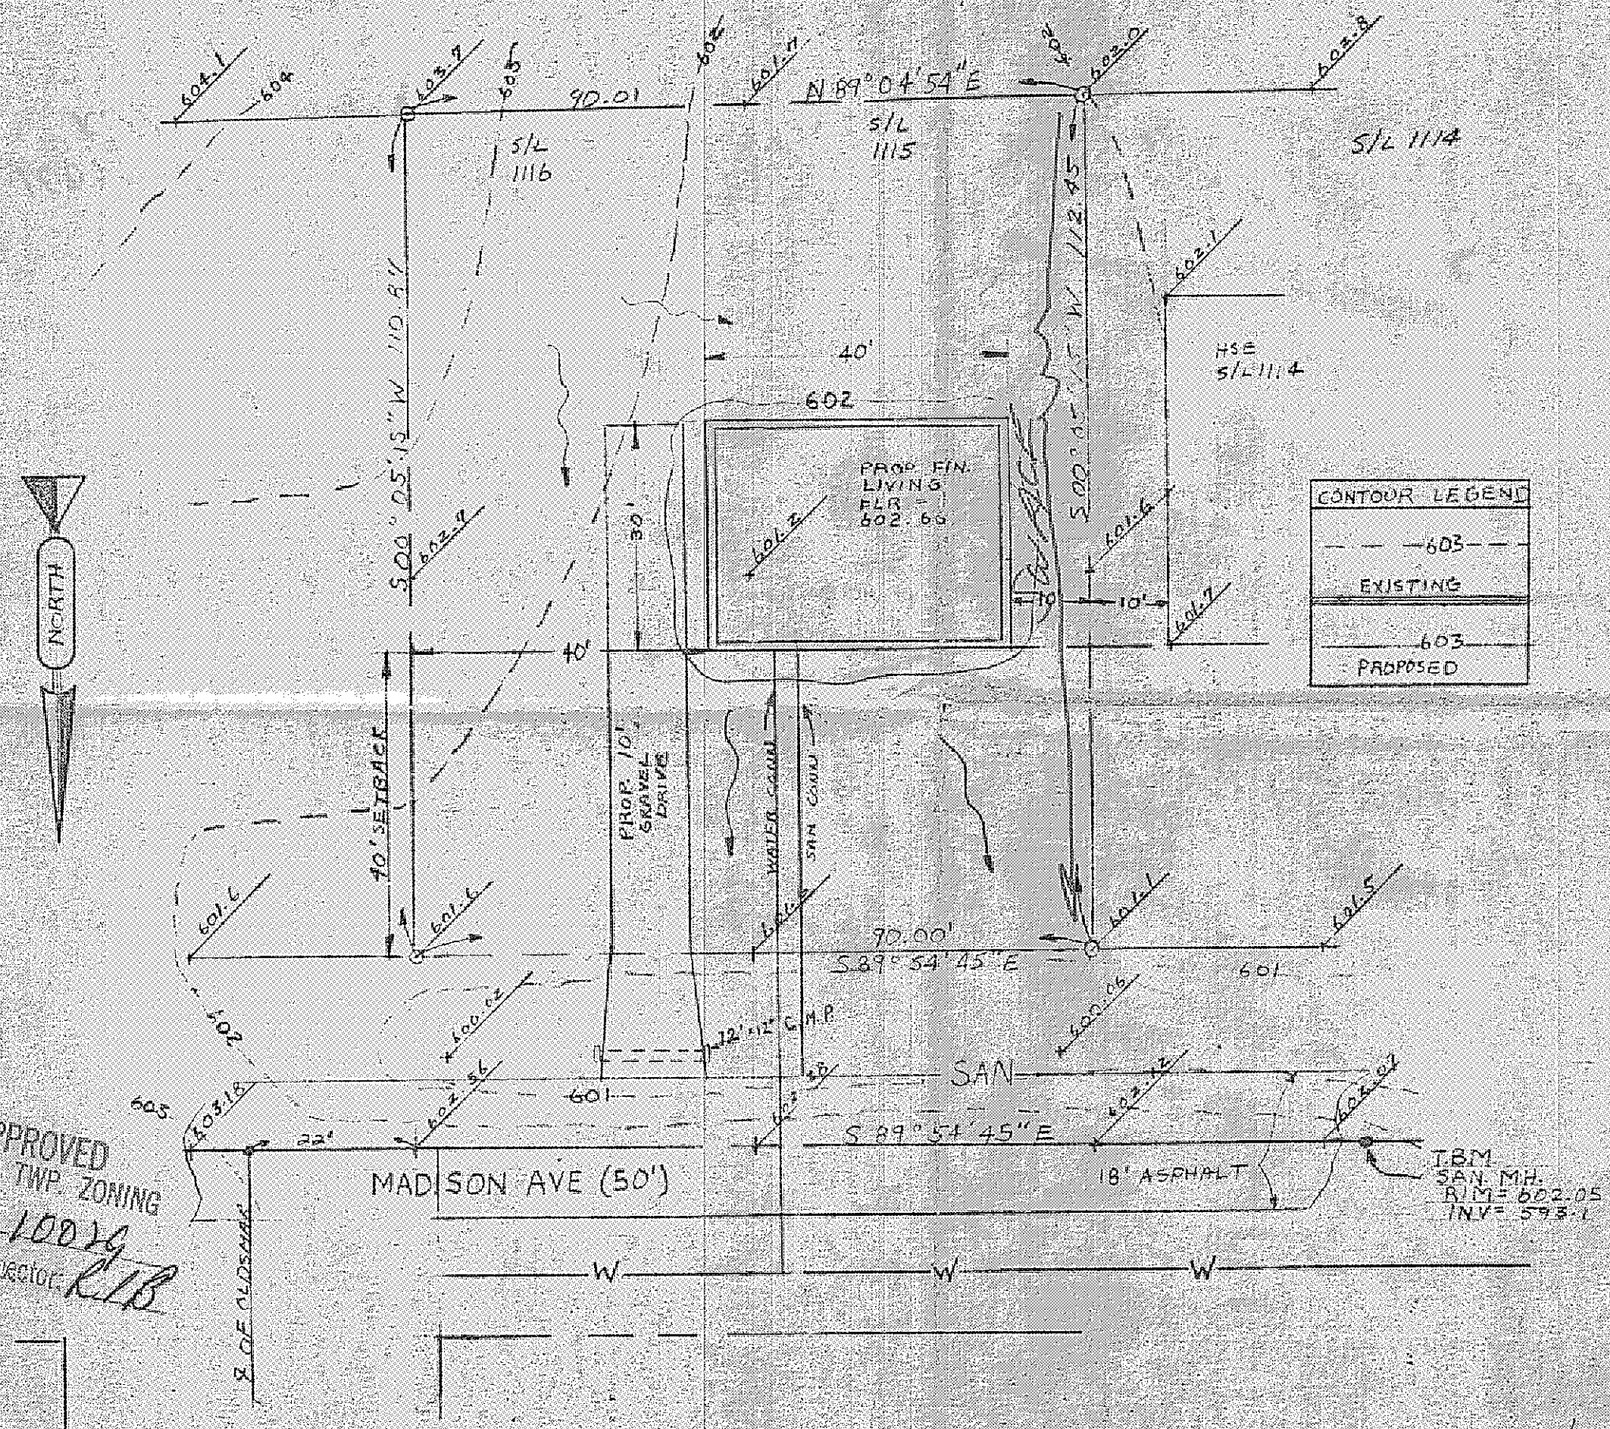

SITE PLAN FOR:

PAC HOMES
P.O. 691 GENEVA, COUNTY
#4041 GENEVA, OHIO
BEING S/L 1116
& 1115 LOCATED IN MADISON TWP., MADISON, OHIO.

PREPARED BY:

WM. R. GRAY ASSOC. INC.
7347 MENTOR AVE.
MENTOR, OHIO

SCALE: 1" = 20'
DATE: NOV. 7, 1977

CERTIFICATION

I HEREBY CERTIFY THAT THIS PLAT IS CORRECT TO THE BEST OF MY KNOWLEDGE.

BY: Wm. R. Gray
WM. R. GRAY REG. SURV. 2752

STATE OF OHIO
WM. R. GRAY
2752
REGISTERED
PROFESSIONAL SURVEYOR

APPROVED
MADISON TWP. ZONING
Permit: 10014
Zoning Inspector: R.B.

O.K'd Nov. 1977