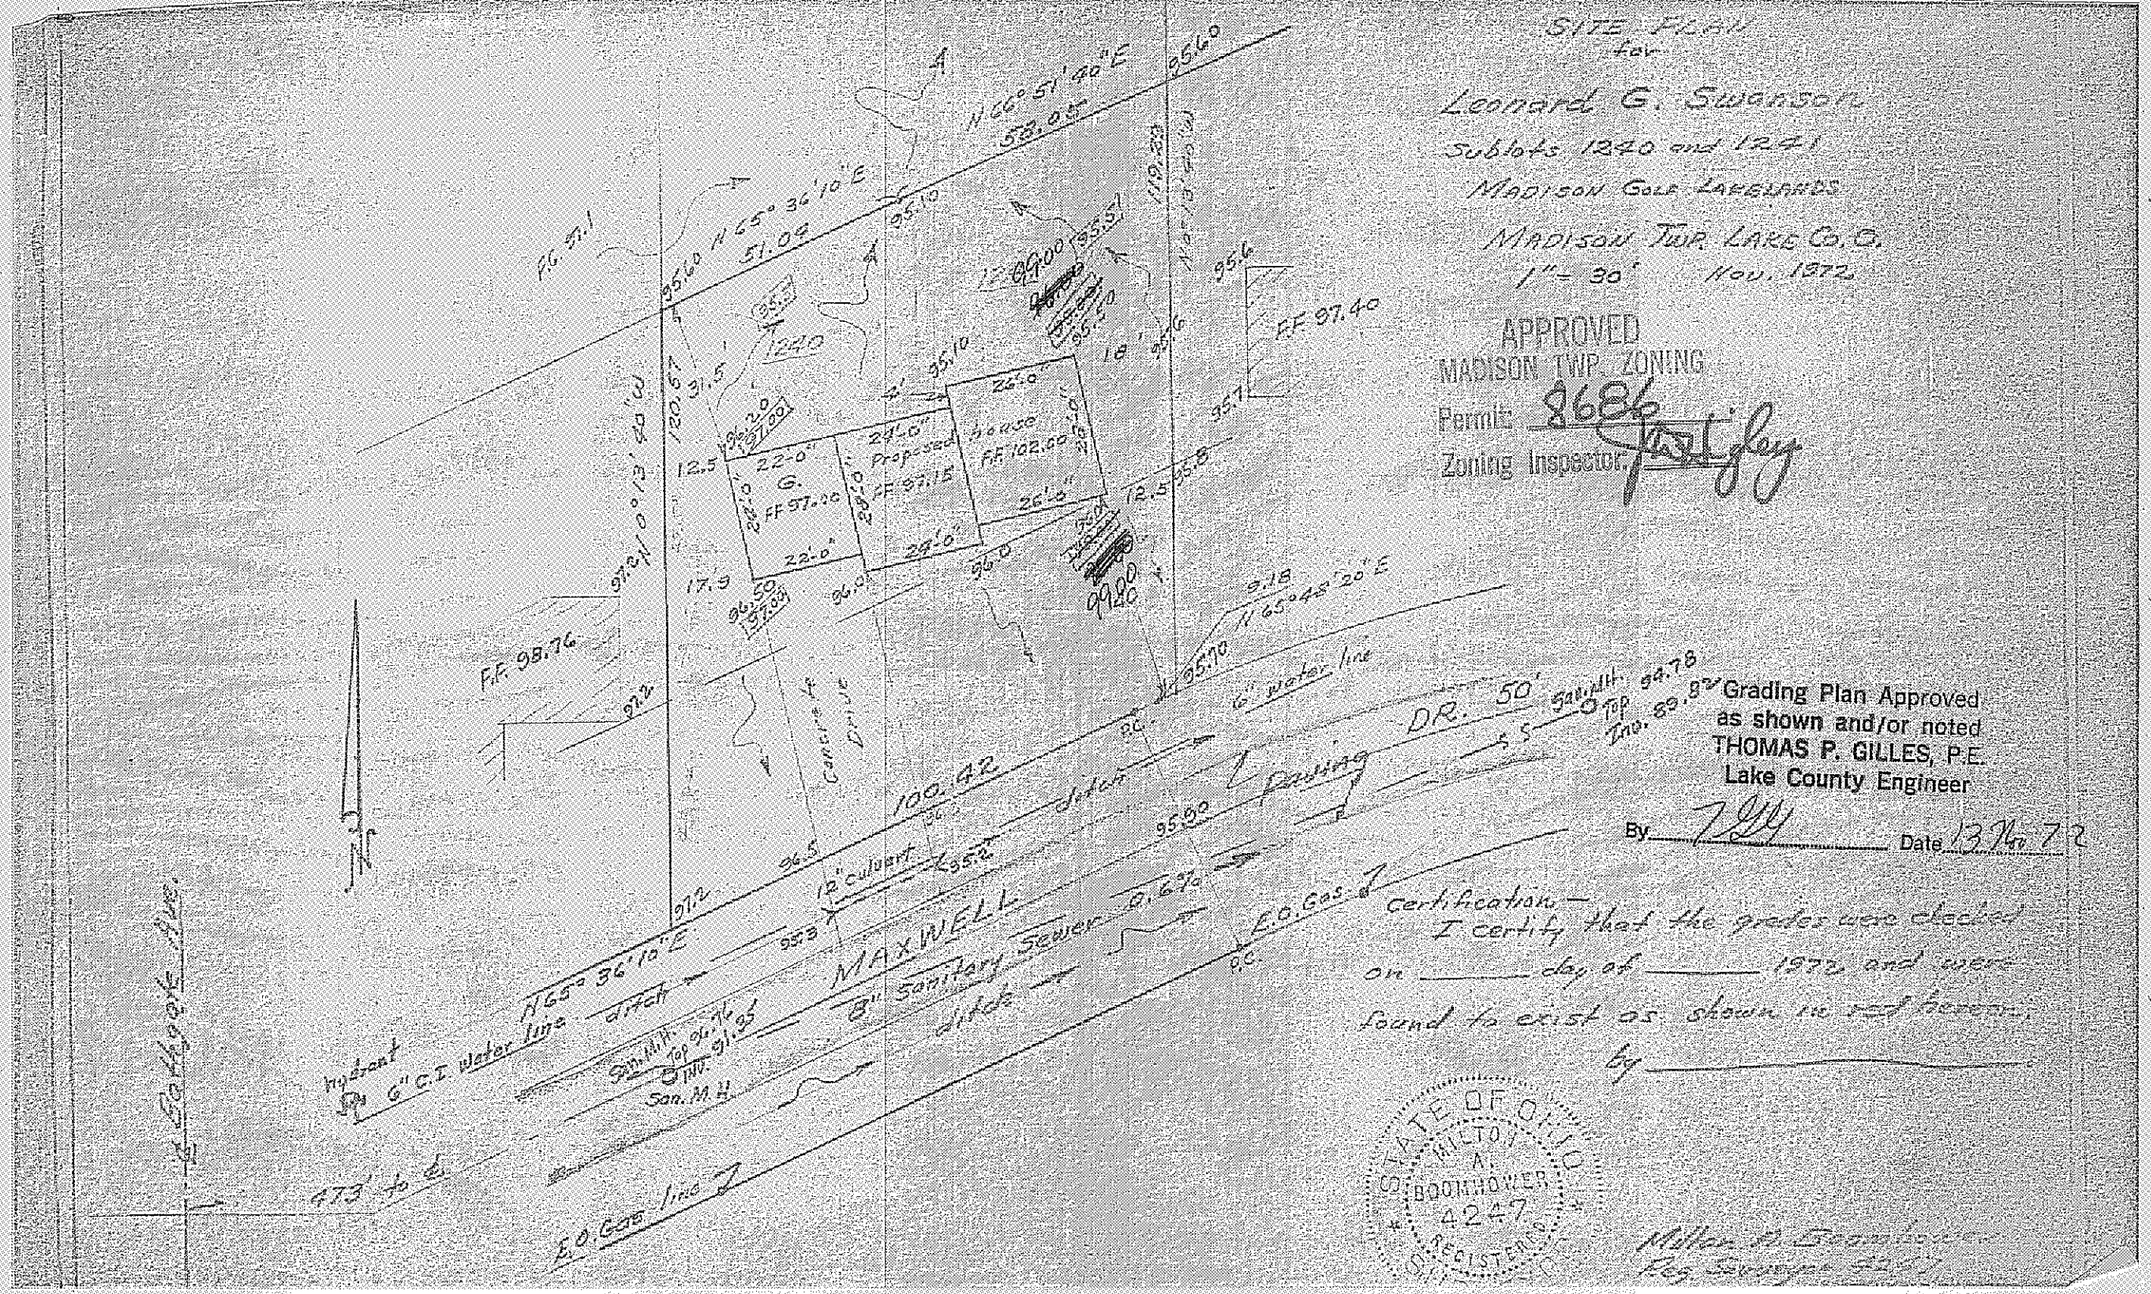
SITE PLAN
for
Leonard G. Swanson
Sublots 1240 and 1241
Madison Golf Lakelands
MADISON TWP. LAKE CO. O.
1" = 30' Nov. 1972
APPROVED
MADISON TWP. ZONING
Zoning Inspector
Grading Plan Approved
as shown and/or noted
THOMAS P. GILLES, P.E.
Lake County Engineer
Certification —
I certify that the grades were checked
on _____ day of _____ 1972, and were
found to exist as shown on this Survey.
by _____
STATE OF OHIO
MILTON A. BOOMHOWER
4247
REGISTERED
Milton A. Boomhower
Reg. Surveyor 4247
N 66° 51' 40" E
558.05
N 65° 36' 10" E
51.04
N 65° 36' 10" E
100.42
N 65° 45' 20" E
95.18
N 0° 13' 40" W
S 0° 13' 40" E
473' to ⊕
E.O. Gas Line
E.O. Gas
6" Water line
12" Culvert
6" C.I. Water line - ditch
Hydrant
San. M.H.
Top 94.76
Inv. 91.93
San. M.H.
8" Sanitary Sewer 0.6%
ditch
MAXWELL
Drive
DR. 50'
San. M.H.
Top 94.78
Inv. 89.87
Proposed House
FF 102.00
Proposed
FF 97.15
G.
FF 97.20
FF 98.76
FF 97.40
FF 95.6
12400
24'-0"
22'-0"
26'-0"
2.2'-0"
0.8'-0"
0.8'-0"
95.10
95.50
95.70
96.0
96.5
97.0
97.2
