Reviewed and Accepted
LAKE COUNTY COMBINED GENERAL
DISTRICT DEPARTMENT OF HEALTH
Date 4-27-79
FRED C. KLUTH, M.D.
Health Commissioner
By

APPROVED
MADISON TWP. ZONING
Permit 10396
Zoning Inspector

SITE PLAN
For
JAMES PERDUE
S/L 14 MEADOW WOOD ALLOT.
MADISON TWP. LAKE CO.
1" = 40' Apr. 1979

Grading Plan Approved
as shown and/or noted
THOMAS P. GILLES, P.E.
Lake County Engineer
By
Date 4-27-
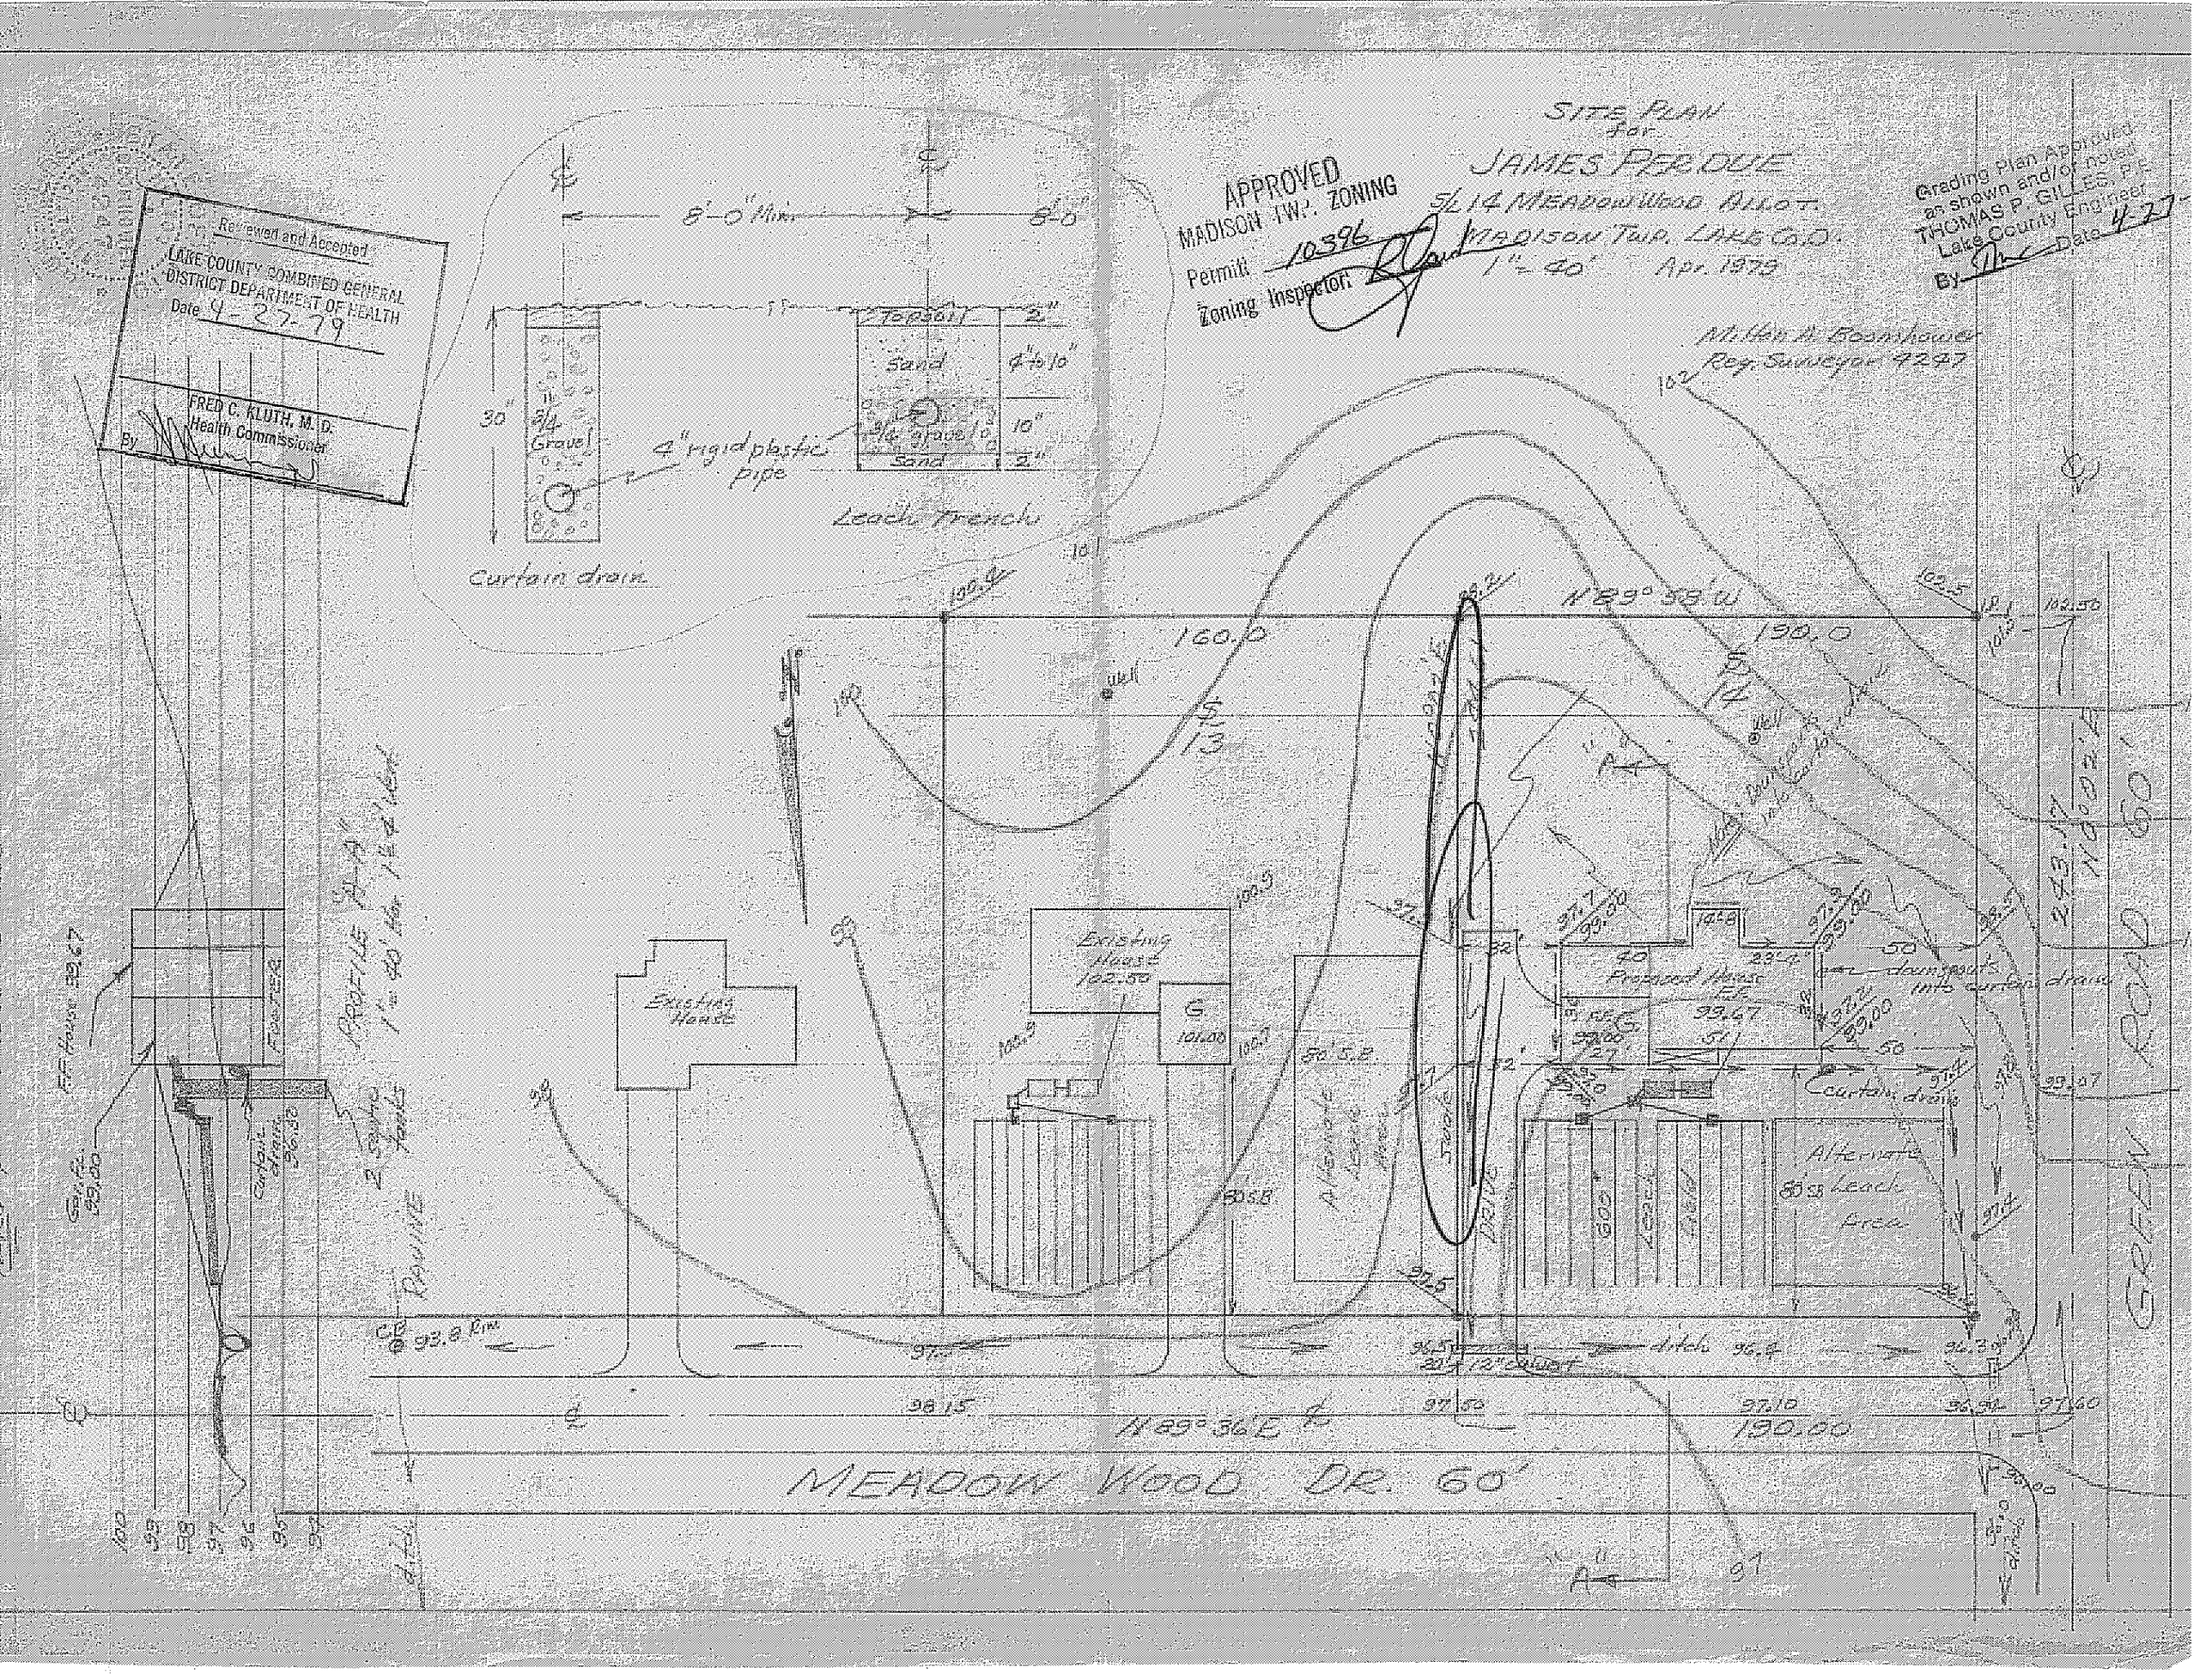
Milton A. Boomhower
Reg. Surveyor 4297