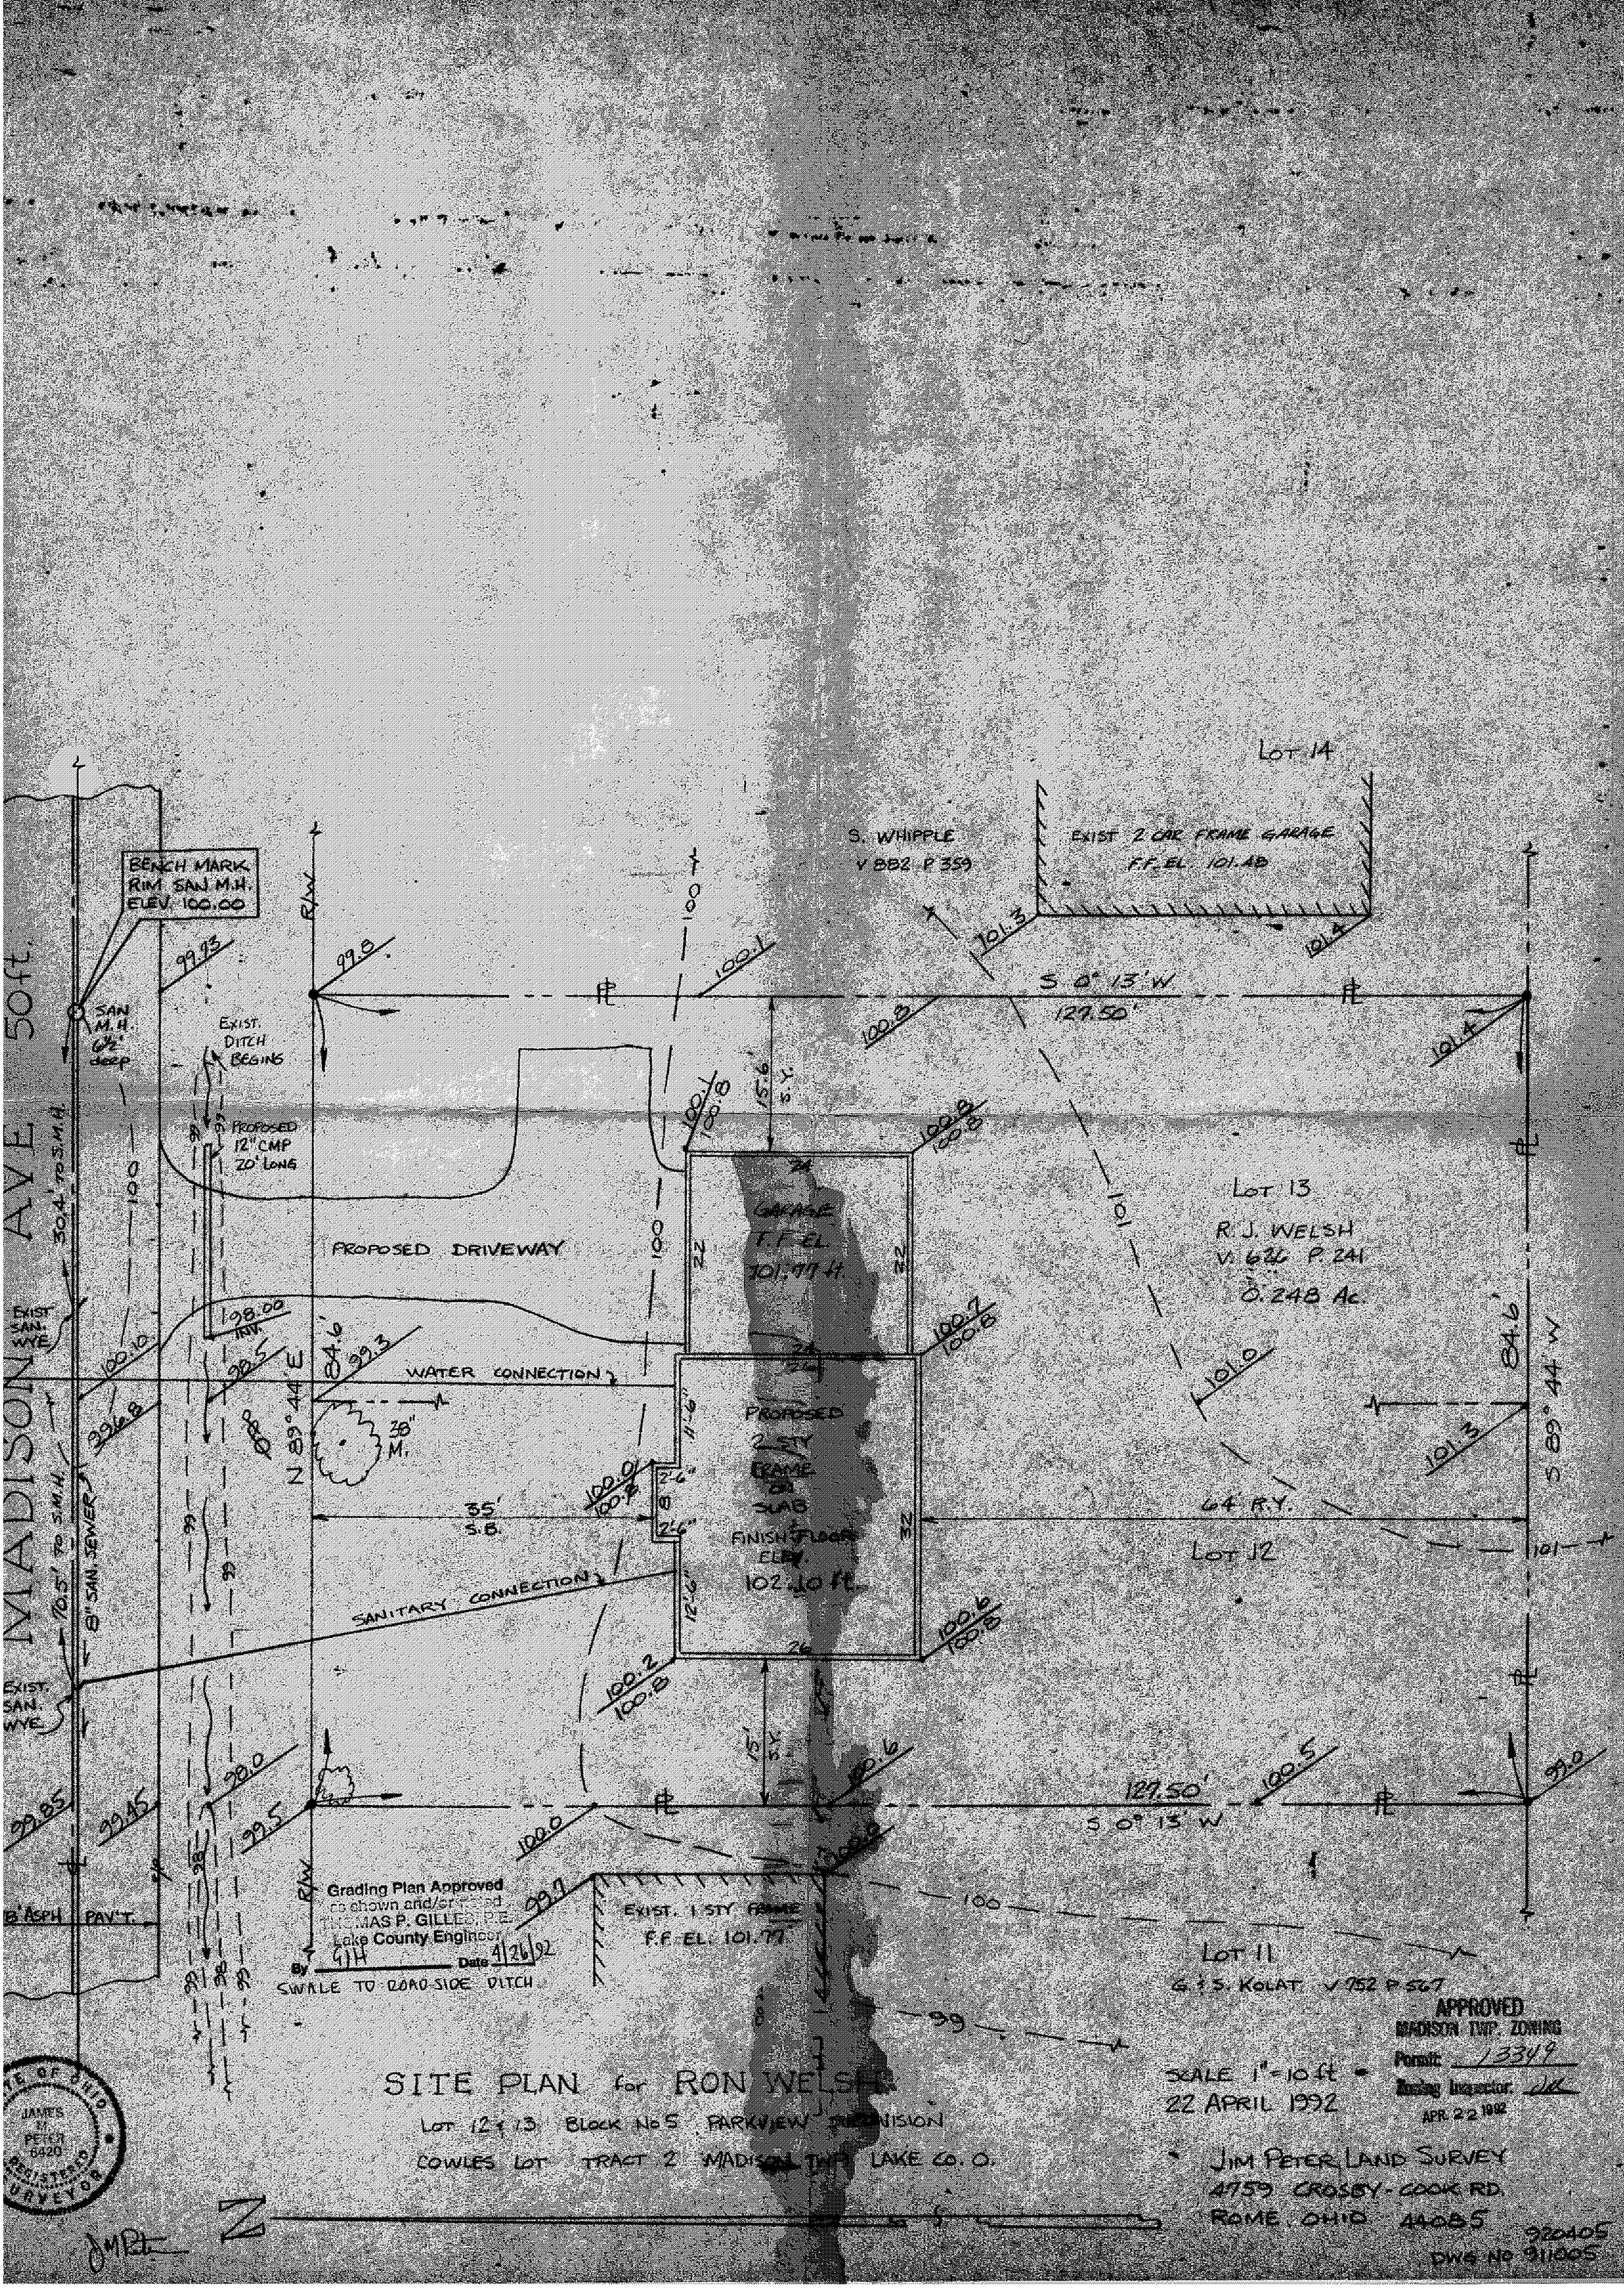

SITE PLAN for RON WELSH

LOT 12 & 13 Block No 5 PARKVIEW SUBDIVISION

COWLES LOT TRACT 2 MADISON TWP. LAKE CO. O.