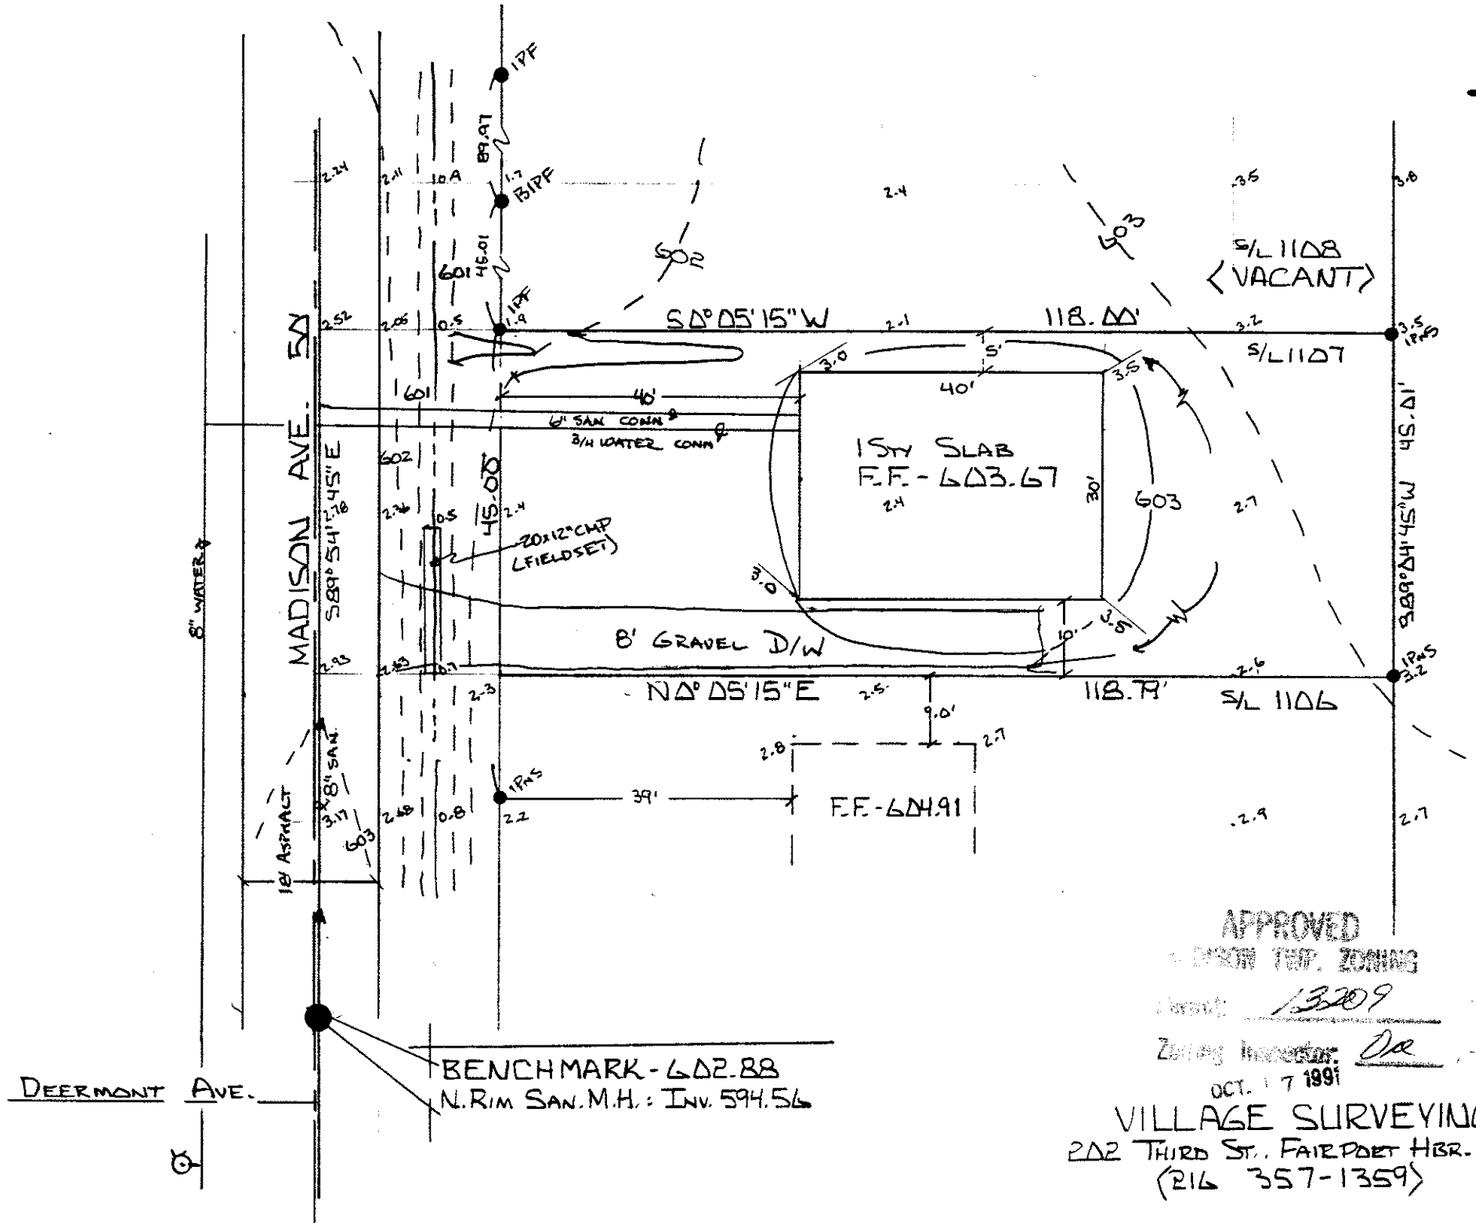

Z

1" = 20'

Grading Plan Approved
as shown and/or noted
THOMAS P. GILL
Lake County Engr.
By 9/H Date 10/22/91

SITE PLAN FOR BILL BARBIS

BEING SUBLOT NO. 1107. CUMMINGS BEACH PARK SUB'D., TOWNSHIP OF MADISON. LAKE COUNTY. OHIO. (PROPERTY CO. - VOL 844. 882)

STATE OF OHIO
THOMAS MARC COFFMAN
6857
REGISTERED SURVEYOR

10-17-91

APPROVED
MADISON TWP. ZONING
Permit: 13209
Zoning Inspector: Oa
OCT. 17 1991

I, the undersigned hereby certify that this topography, indicated by 1' contours, and elevations shown hereon represent an actual field survey made by me on Aug. 14, 1991 and that the elevations were taken at appropriate intervals and that as of that date they existed as indicated hereon.

VILLAGE SURVEYING Co.
202 THIRD ST., FAIRPORT HBR., OH. 44077
(216 357-1359)

T. M. Coffman P.S.
No 6857