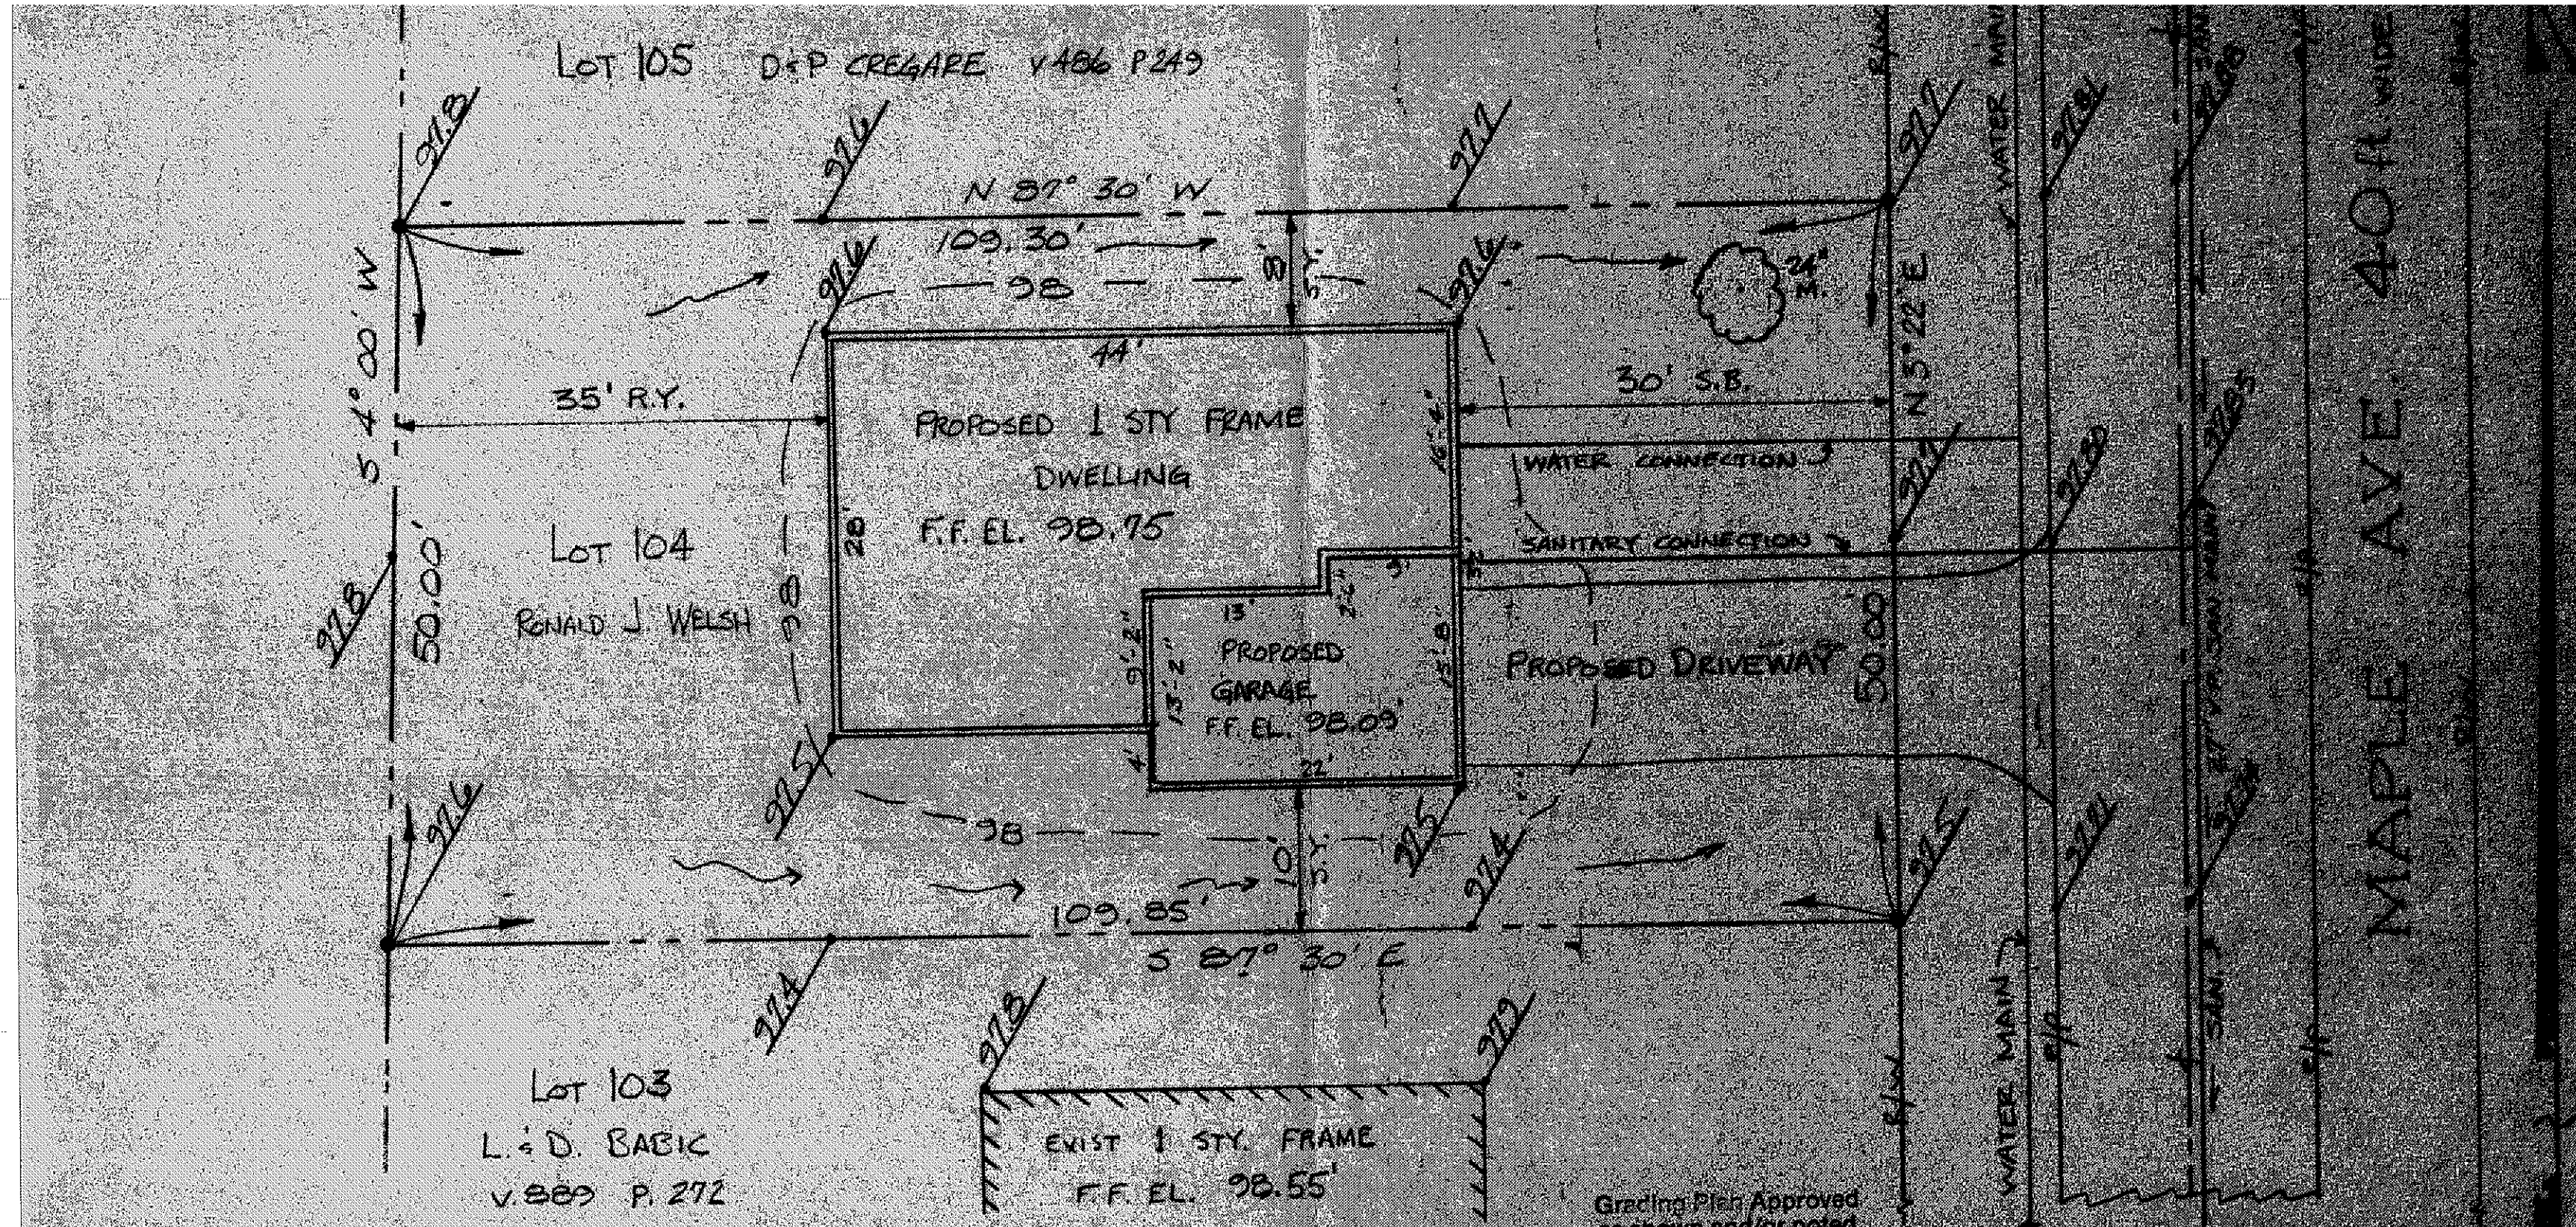

Grading Plan Approved
as shown and/or noted
THOMAS P. GILLES, P.E.
Lake County Engineer
By GJH Date 9-24-93

JIM PETER LAND SURVEY
4759 CROSBY-COOK Rd.
ROME, OHIO 44085

24 AUGUST 1993

SCALE 1" = 10 ft.

SITE PLAN
for
RON WELSH

LOT 104 LAKE BREEZE PARK SUBDIVISION
LOT 16 MADISON TOWNSHIP, LAKE COUNTY, OHIO

APPROVED
MADISON TWP. ZONING
Permit: 13926
Zoning Inspector: [illegible]