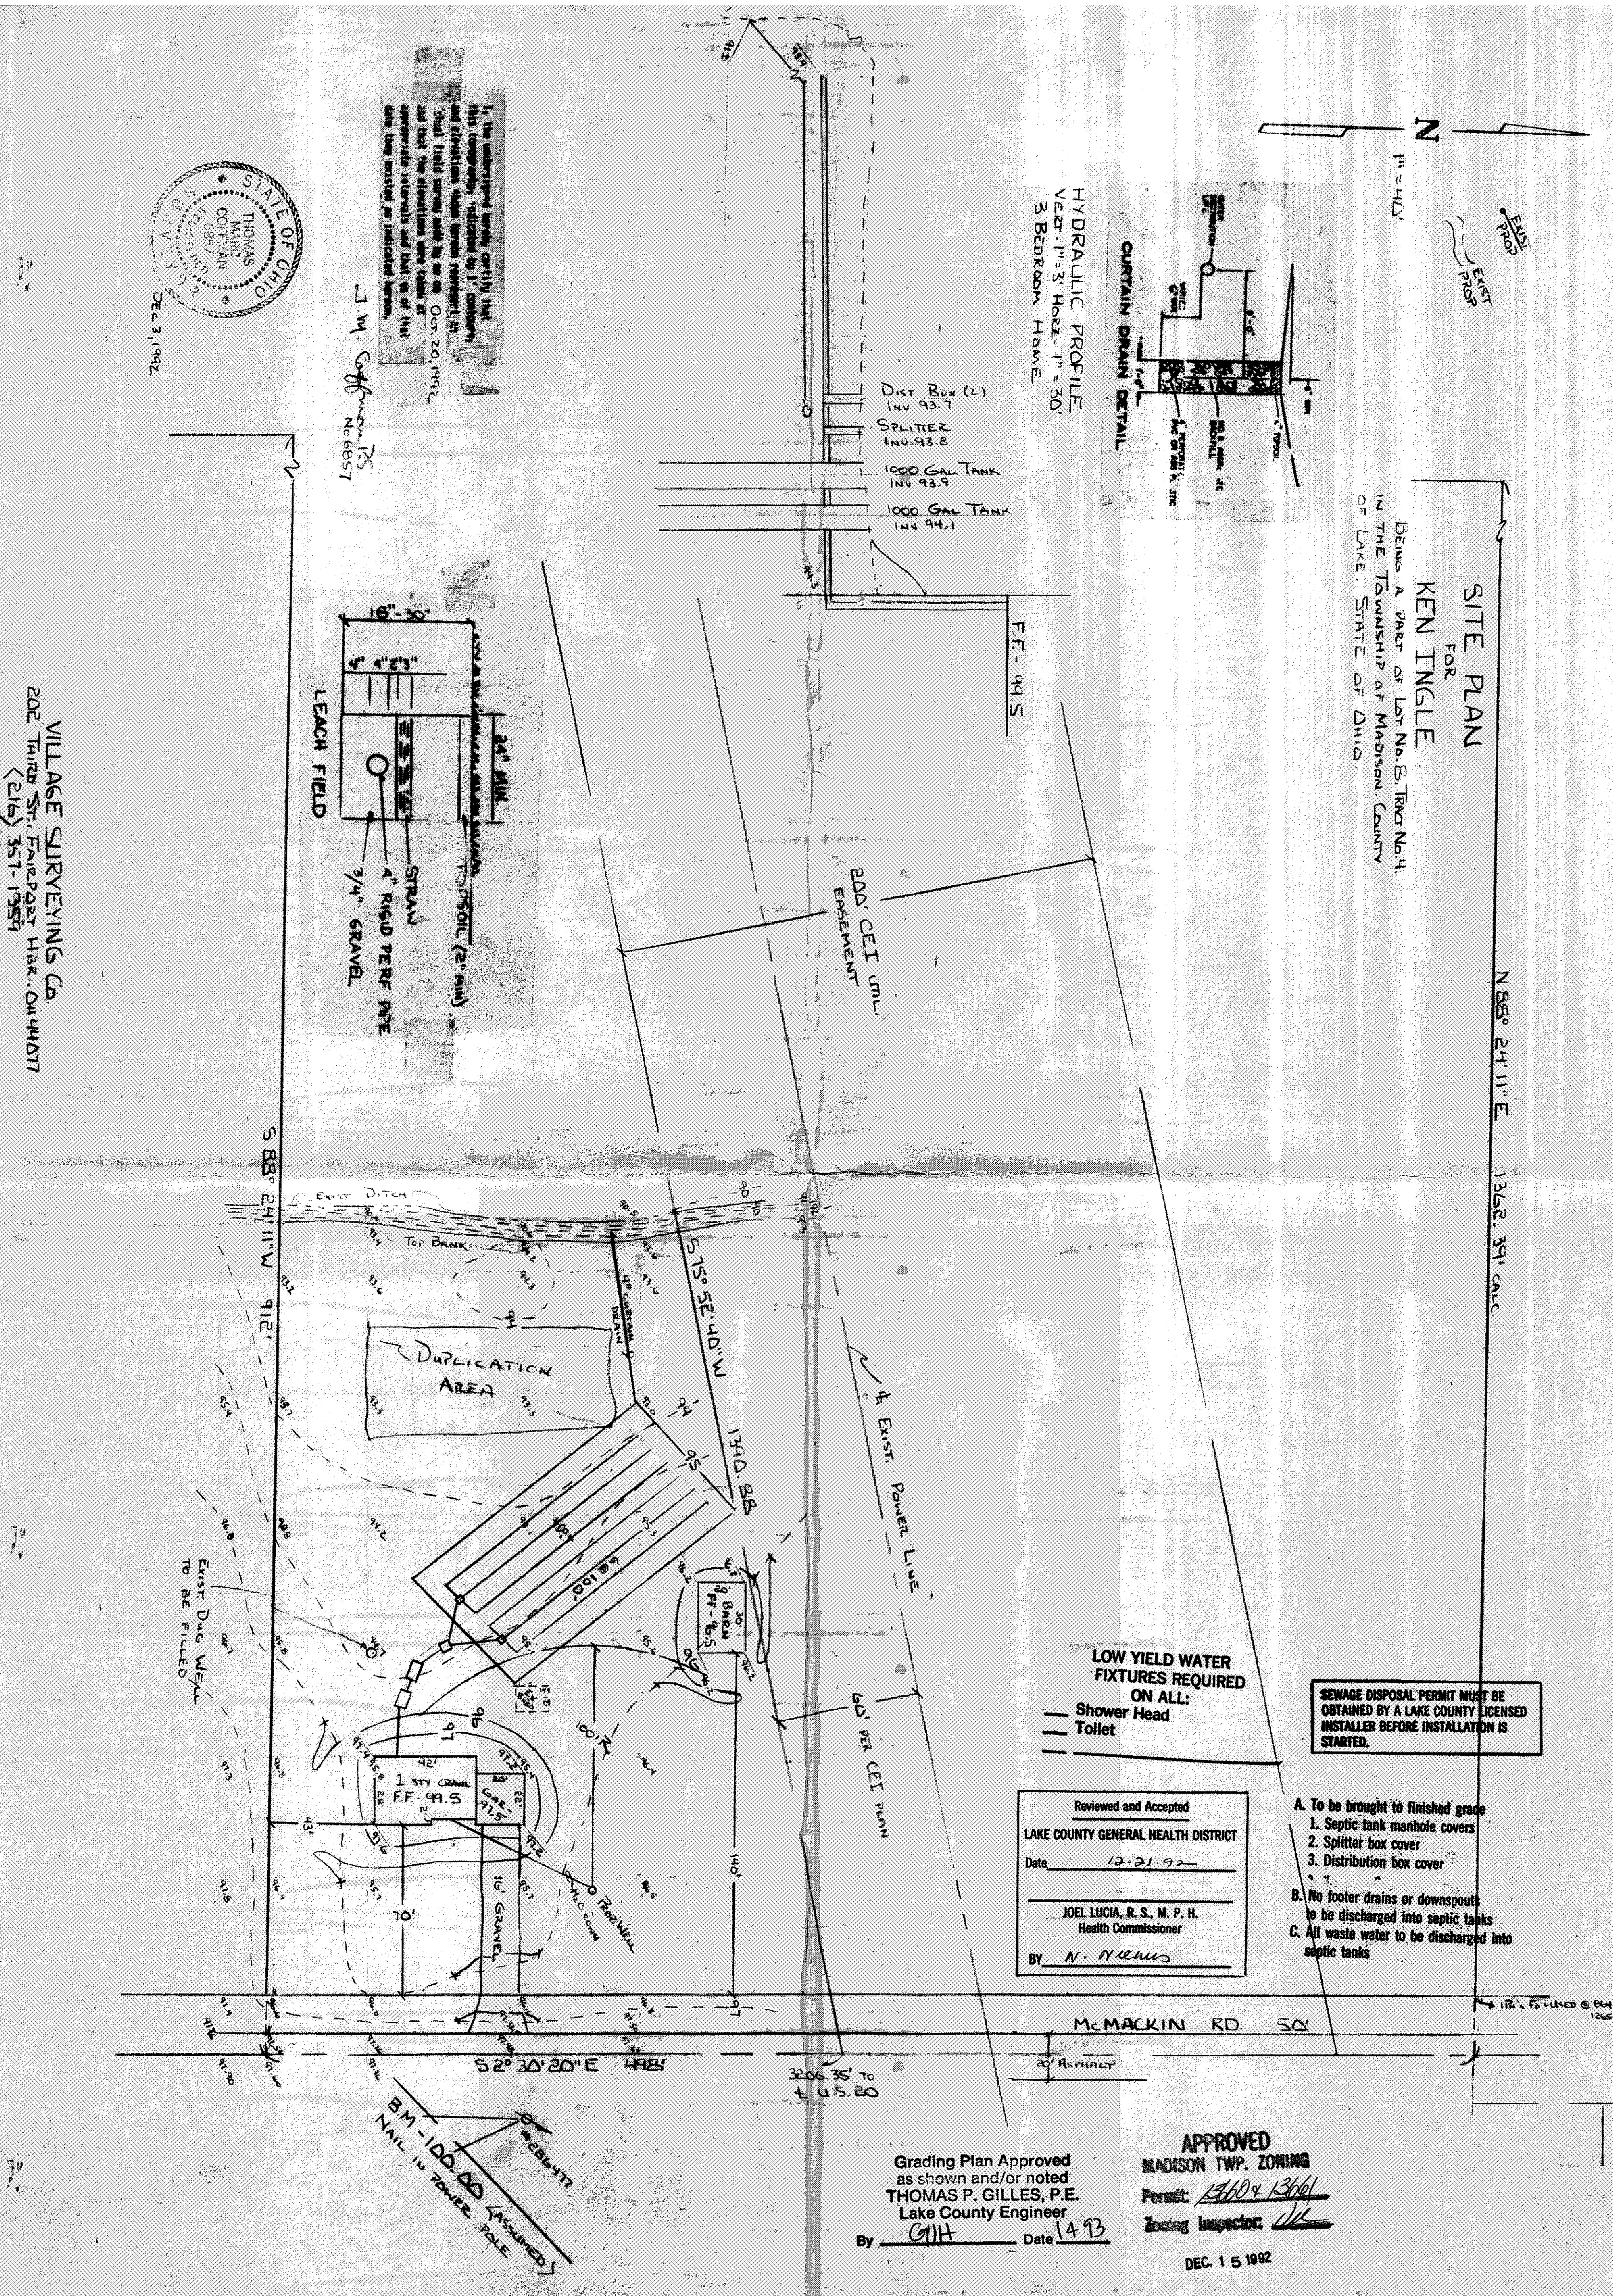
SITE PLAN
FOR
KEN INGLE
BEING A PART OF LOT No. 8, TRACT No. 4,
IN THE TOWNSHIP OF MADISON, COUNTY
OF LAKE, STATE OF OHIO.
N
1" = 40'
EXIST
PROP
CURTAIN DRAIN DETAIL
HYDRAULIC PROFILE
VERT. 1" = 3' HORZ. 1" = 30'
3 BEDROOM HOME
DIST BOX (2) INV 93.7
SPLITTER INV 93.8
1000 GAL TANK INV 93.9
1000 GAL TANK INV 94.1
F.F. - 99.5
STATE OF OHIO
THOMAS MAIRD COFFMAN 6857
DEC 3, 1992
Oct. 20, 1992
J.M. Coffman P.S. No 6857
LEACH FIELD
16" - 30"
24" MIN
TOPSOIL (2" MIN)
STRAW
4" RIGID PERF PIPE
3/4" GRAVEL
VILLAGE SURVEYING Co.
202 THIRD ST. FAIRPORT HBR. OH 44077
(216) 357-1384
200' CEI UTIL EASEMENT
N 88° 24' 11" E 1362.39' CALC
S 88° 24' 11" W 912'
EXIST DITCH
TOP BANK
4" CURTAIN DRAIN
S 75° 52' 40" W 1340.88
DUPLICATION AREA
6 @ 100'
¢ EXIST. POWER LINE
60' PER CEI PLAN
EXIST DUG WELL TO BE FILLED
BARN FF - 96.5
1 STY CRANE F.F. - 99.5
GAR. 97.5
42'
43'
70'
16' GRAVEL
100' R
140'
PROP WELL
McMACKIN RD. 50'
20' ASPHALT
S 2° 30' 20" E 448'
3206.35' TO ¢ U.S. 20
BM - 100.00 (ASSUMED) NAIL IN POWER POLE
LOW YIELD WATER FIXTURES REQUIRED ON ALL:
Shower Head
Toilet
SEWAGE DISPOSAL PERMIT MUST BE OBTAINED BY A LAKE COUNTY LICENSED INSTALLER BEFORE INSTALLATION IS STARTED.
Reviewed and Accepted
LAKE COUNTY GENERAL HEALTH DISTRICT
Date 12-21-92
JOEL LUCIA, R. S., M. P. H.
Health Commissioner
BY N. Nichols
A. To be brought to finished grade
1. Septic tank manhole covers
2. Splitter box cover
3. Distribution box cover
B. No footer drains or downspouts to be discharged into septic tanks
C. All waste water to be discharged into septic tanks
Grading Plan Approved
as shown and/or noted
THOMAS P. GILLES, P.E.
Lake County Engineer
By GIH Date 1 4 93
APPROVED
MADISON TWP. ZONING
Permit: 13660 & 13661
Zoning Inspector:
DEC. 1 5 1992