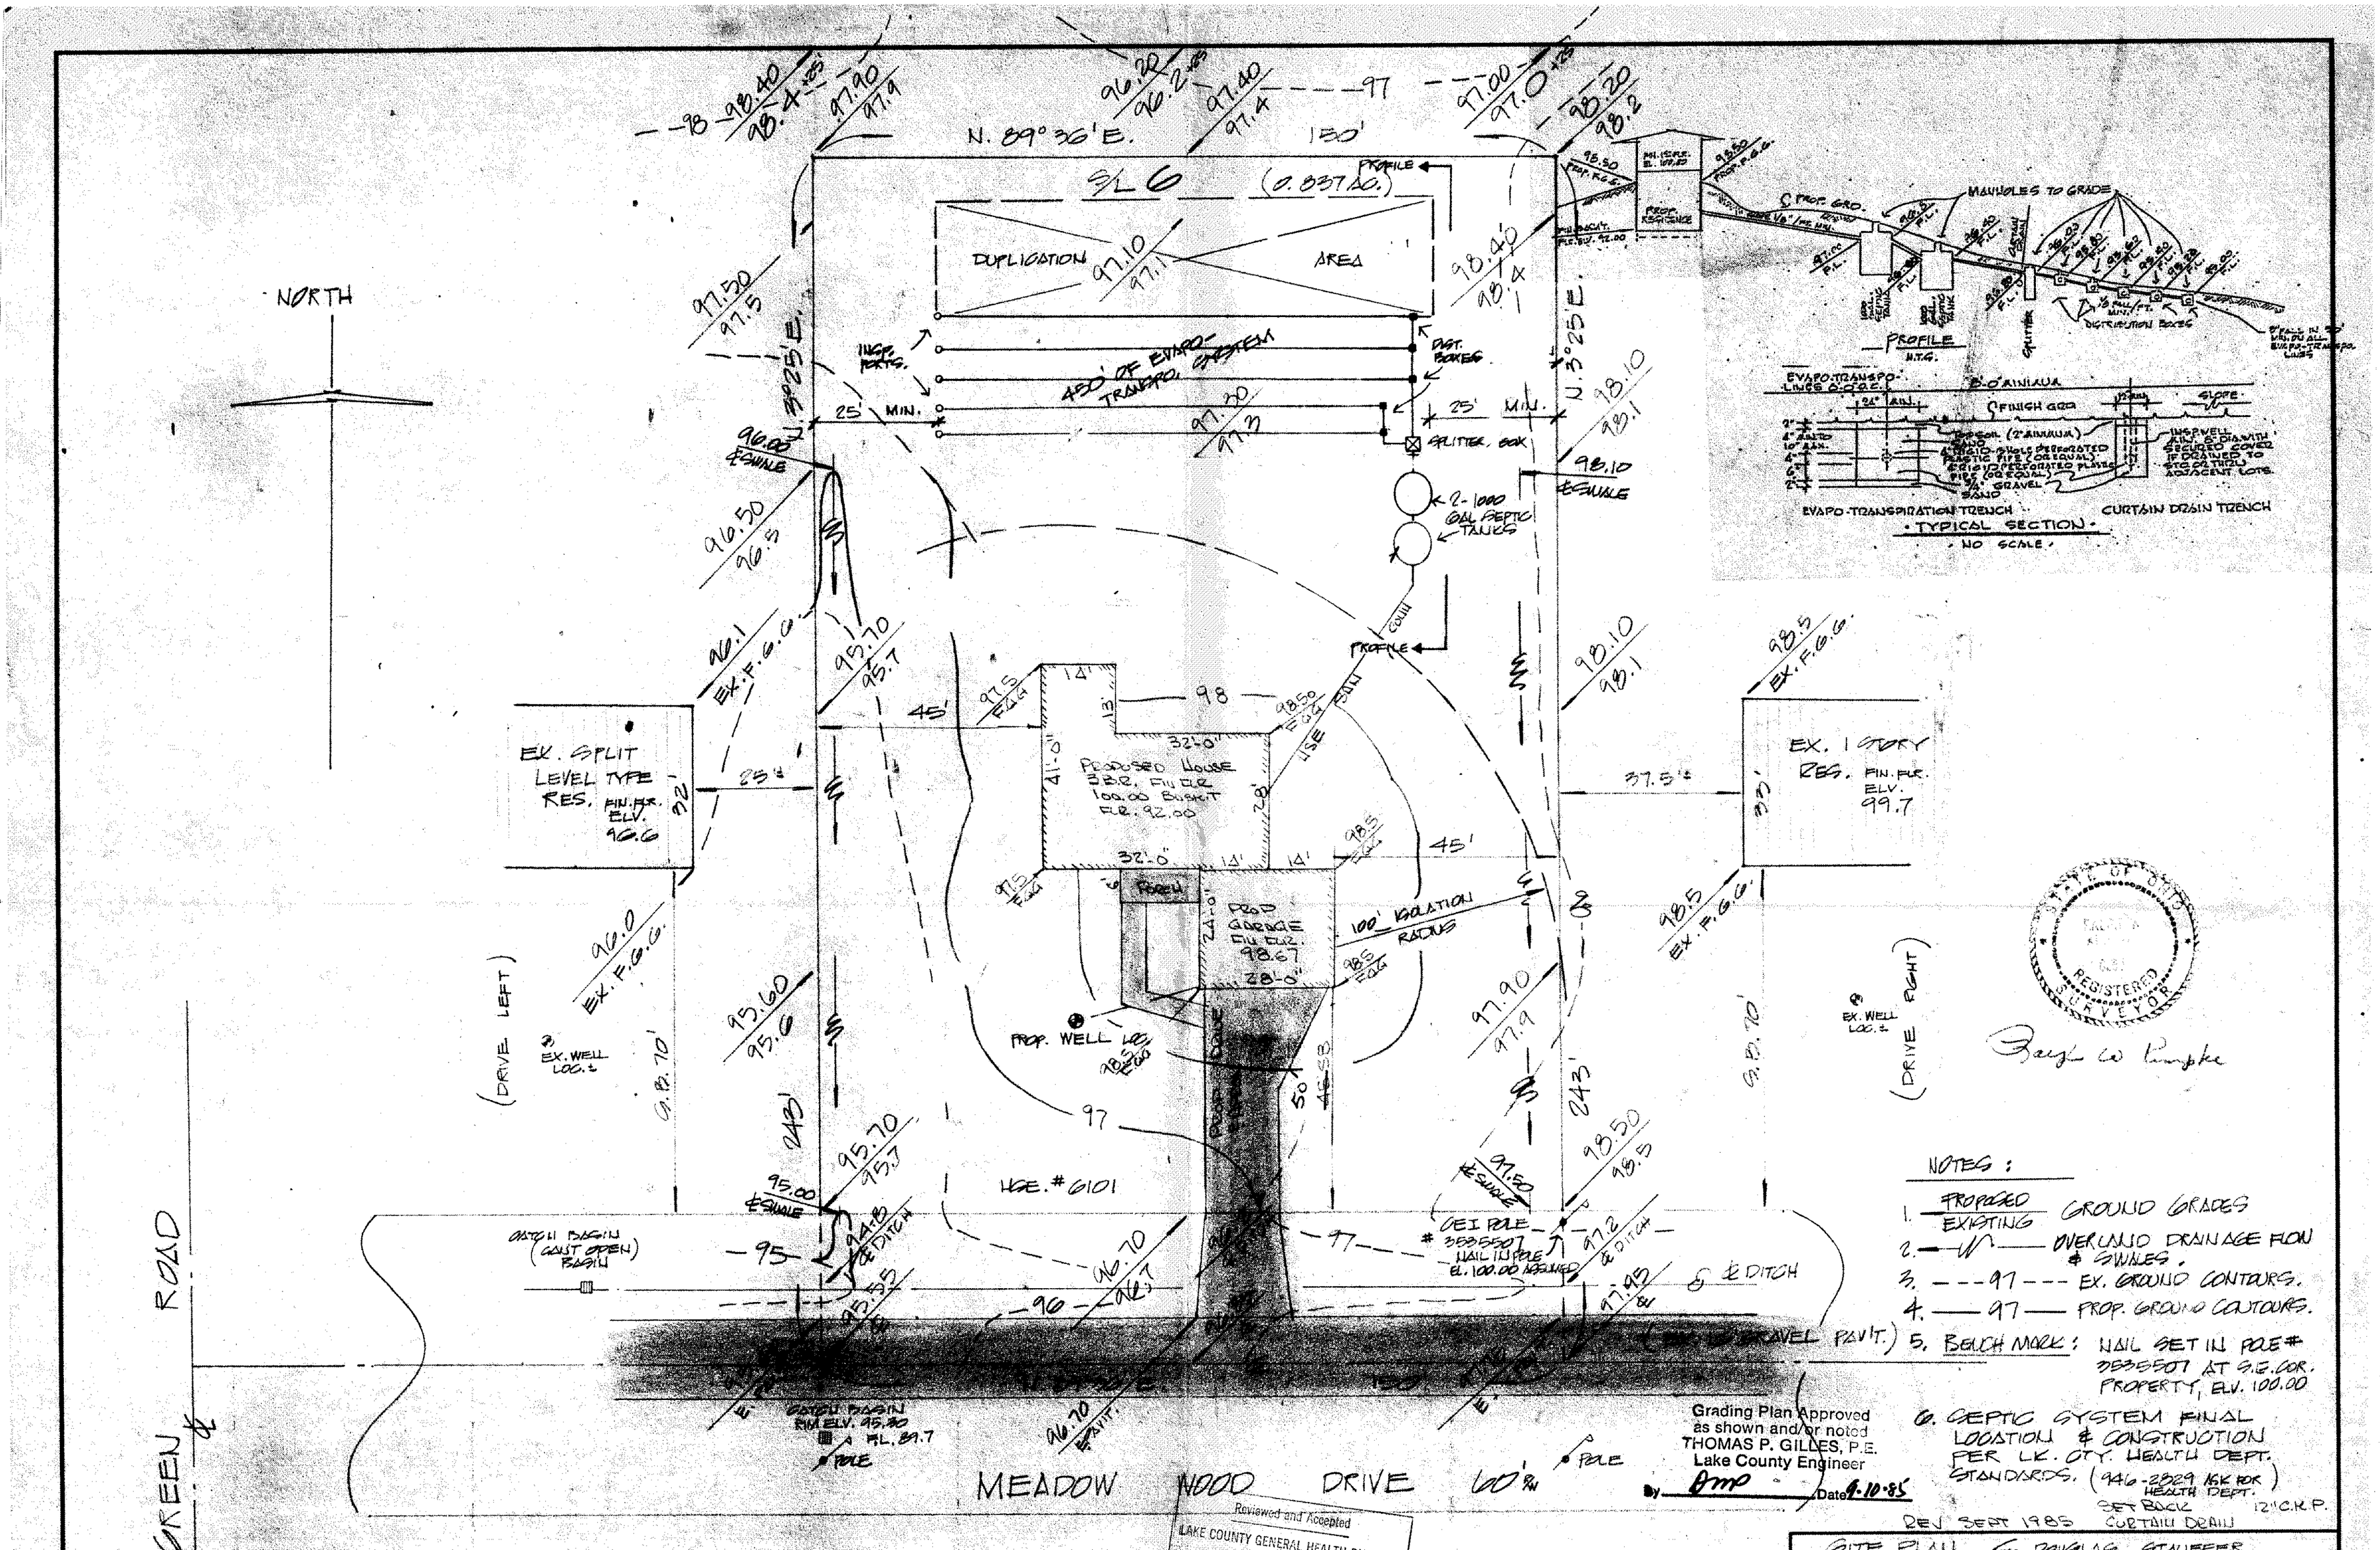

NOTES:

1. PROPOSED / EXISTING GROUND GRADES
2. —W— OVERLAND DRAINAGE FLOW & SWALES.
3. ---97--- EX. GROUND CONTOURS.
4. —97— PROP. GROUND CONTOURS.
5. BENCH MARK: NAIL SET IN POLE # 3535507 AT S.E. COR. PROPERTY, ELV. 100.00
6. SEPTIC SYSTEM FINAL LOCATION & CONSTRUCTION PER LK. CTY. HEALTH DEPT. STANDARDS. (946-2829 ASK FOR HEALTH DEPT.)

Grading Plan Approved as shown and/or noted
THOMAS P. GILLES, P.E.
Lake County Engineer
By Dmp Date 9-10-85

Reviewed and Accepted
LAKE COUNTY GENERAL HEALTH

REV SEPT 1985

SET BACK CURTAIN DRAIN 12" C.K.P.

GITE PLAN ... DOUGLAS STAUFFER