SITE PLAN
FOR
DENNIS & CAROLYN MEANS
BEING KNOWN AS PART OF ORIGINAL LOT No. 10, TRACT 4,
IN MADISON TOWNSHIP, LAKE COUNTY, OHIO.

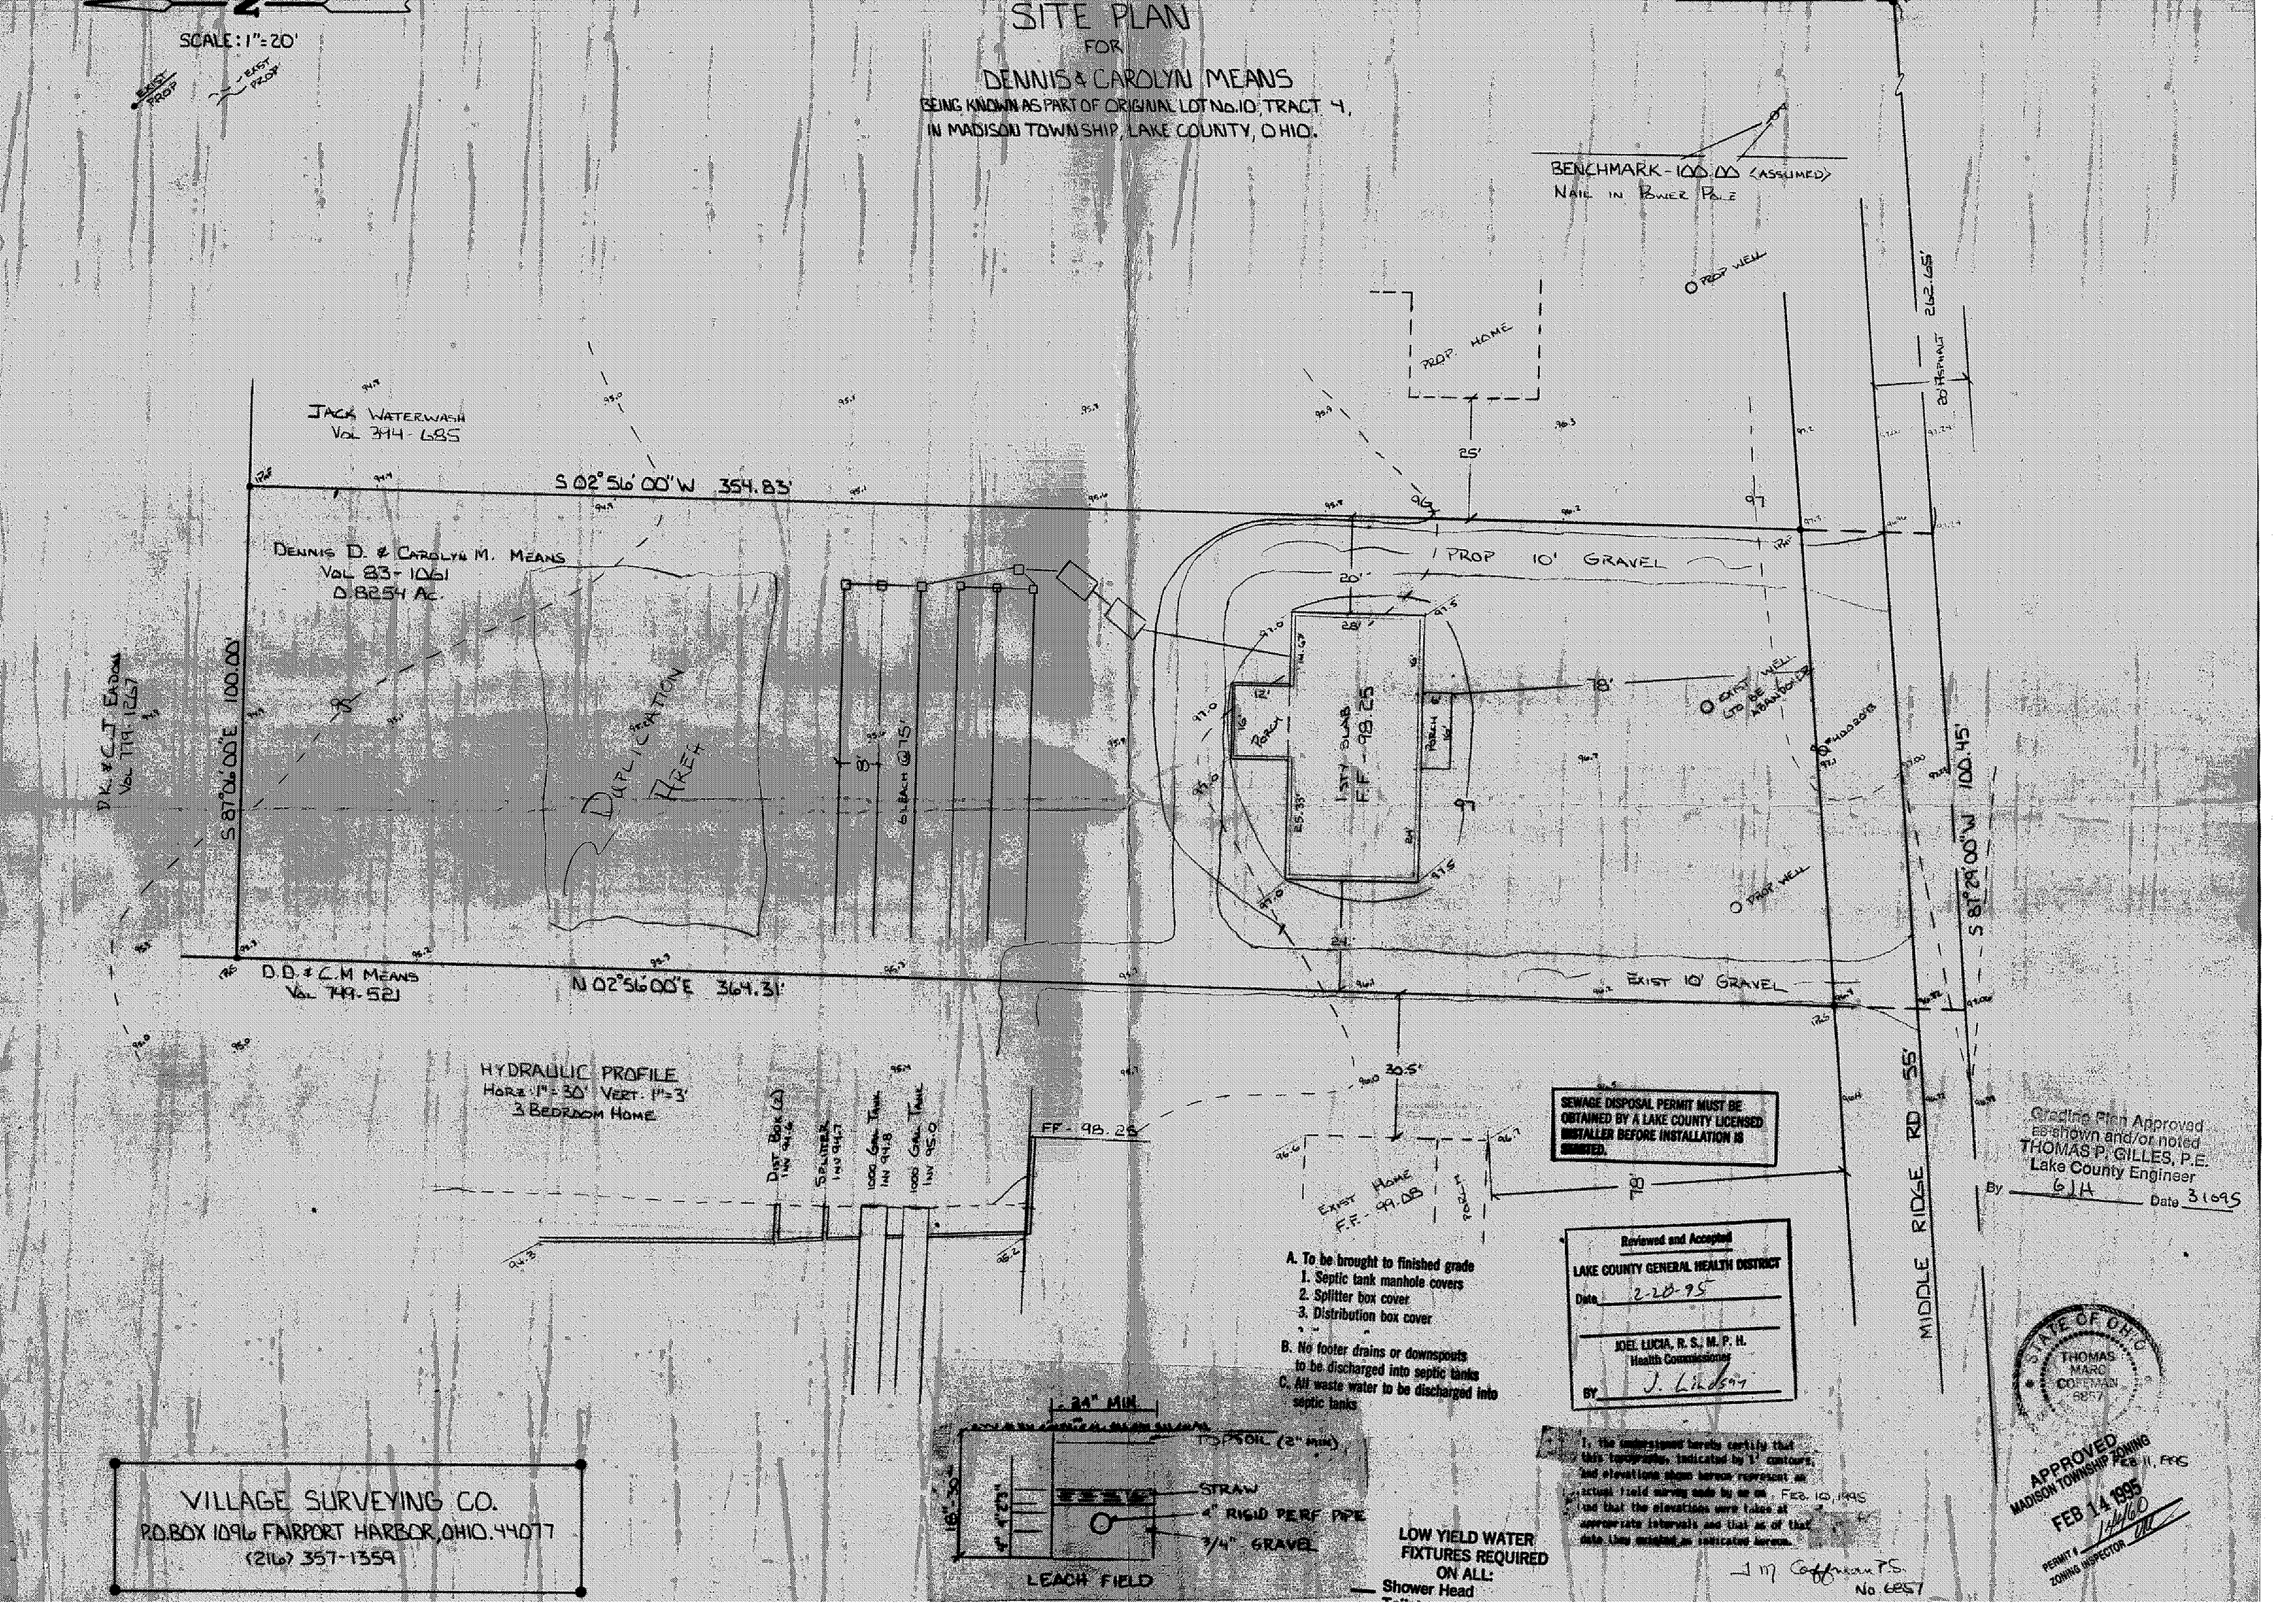

SEWAGE DISPOSAL PERMIT MUST BE OBTAINED BY A LAKE COUNTY LICENSED INSTALLER BEFORE INSTALLATION IS STARTED.

A. To be brought to finished grade
1. Septic tank manhole covers
2. Splitter box cover
3. Distribution box cover

B. No footer drains or downspouts to be discharged into septic tanks

C. All waste water to be discharged into septic tanks

Reviewed and Accepted
LAKE COUNTY GENERAL HEALTH DISTRICT
Date 2-28-95
JOEL LUCIA, R. S., M. P. H.
Health Commissioner
BY J. Lindsay

I, the undersigned hereby certify that this topography, indicated by 1' contours, and elevations shown hereon represent an actual field survey made by me on FEB. 10, 1995 and that the elevations were taken at appropriate intervals and that as of that date they existed as indicated hereon.

J M Coffman P.S.
No. 6857

Grading Plan Approved as shown and/or noted
THOMAS P. GILLES, P.E.
Lake County Engineer
By GJH Date 3 1095

STATE OF OHIO
THOMAS MARC COFFMAN
6857

APPROVED
MADISON TOWNSHIP ZONING
FEB 14 1995
PERMIT # 14460
ZONING INSPECTOR

LOW YIELD WATER FIXTURES REQUIRED ON ALL:
Shower Head

VILLAGE SURVEYING CO.
P.O. BOX 1096 FAIRPORT HARBOR, OHIO. 44077
(216) 357-1359