SITE PLAN
FOR
JACK WATERWASH

BEING A PART OF LOT NO. 10, TRACT NO. 4, IN THE TOWNSHIP OF MADISON, COUNTY OF LAKE, STATE OF OHIO.

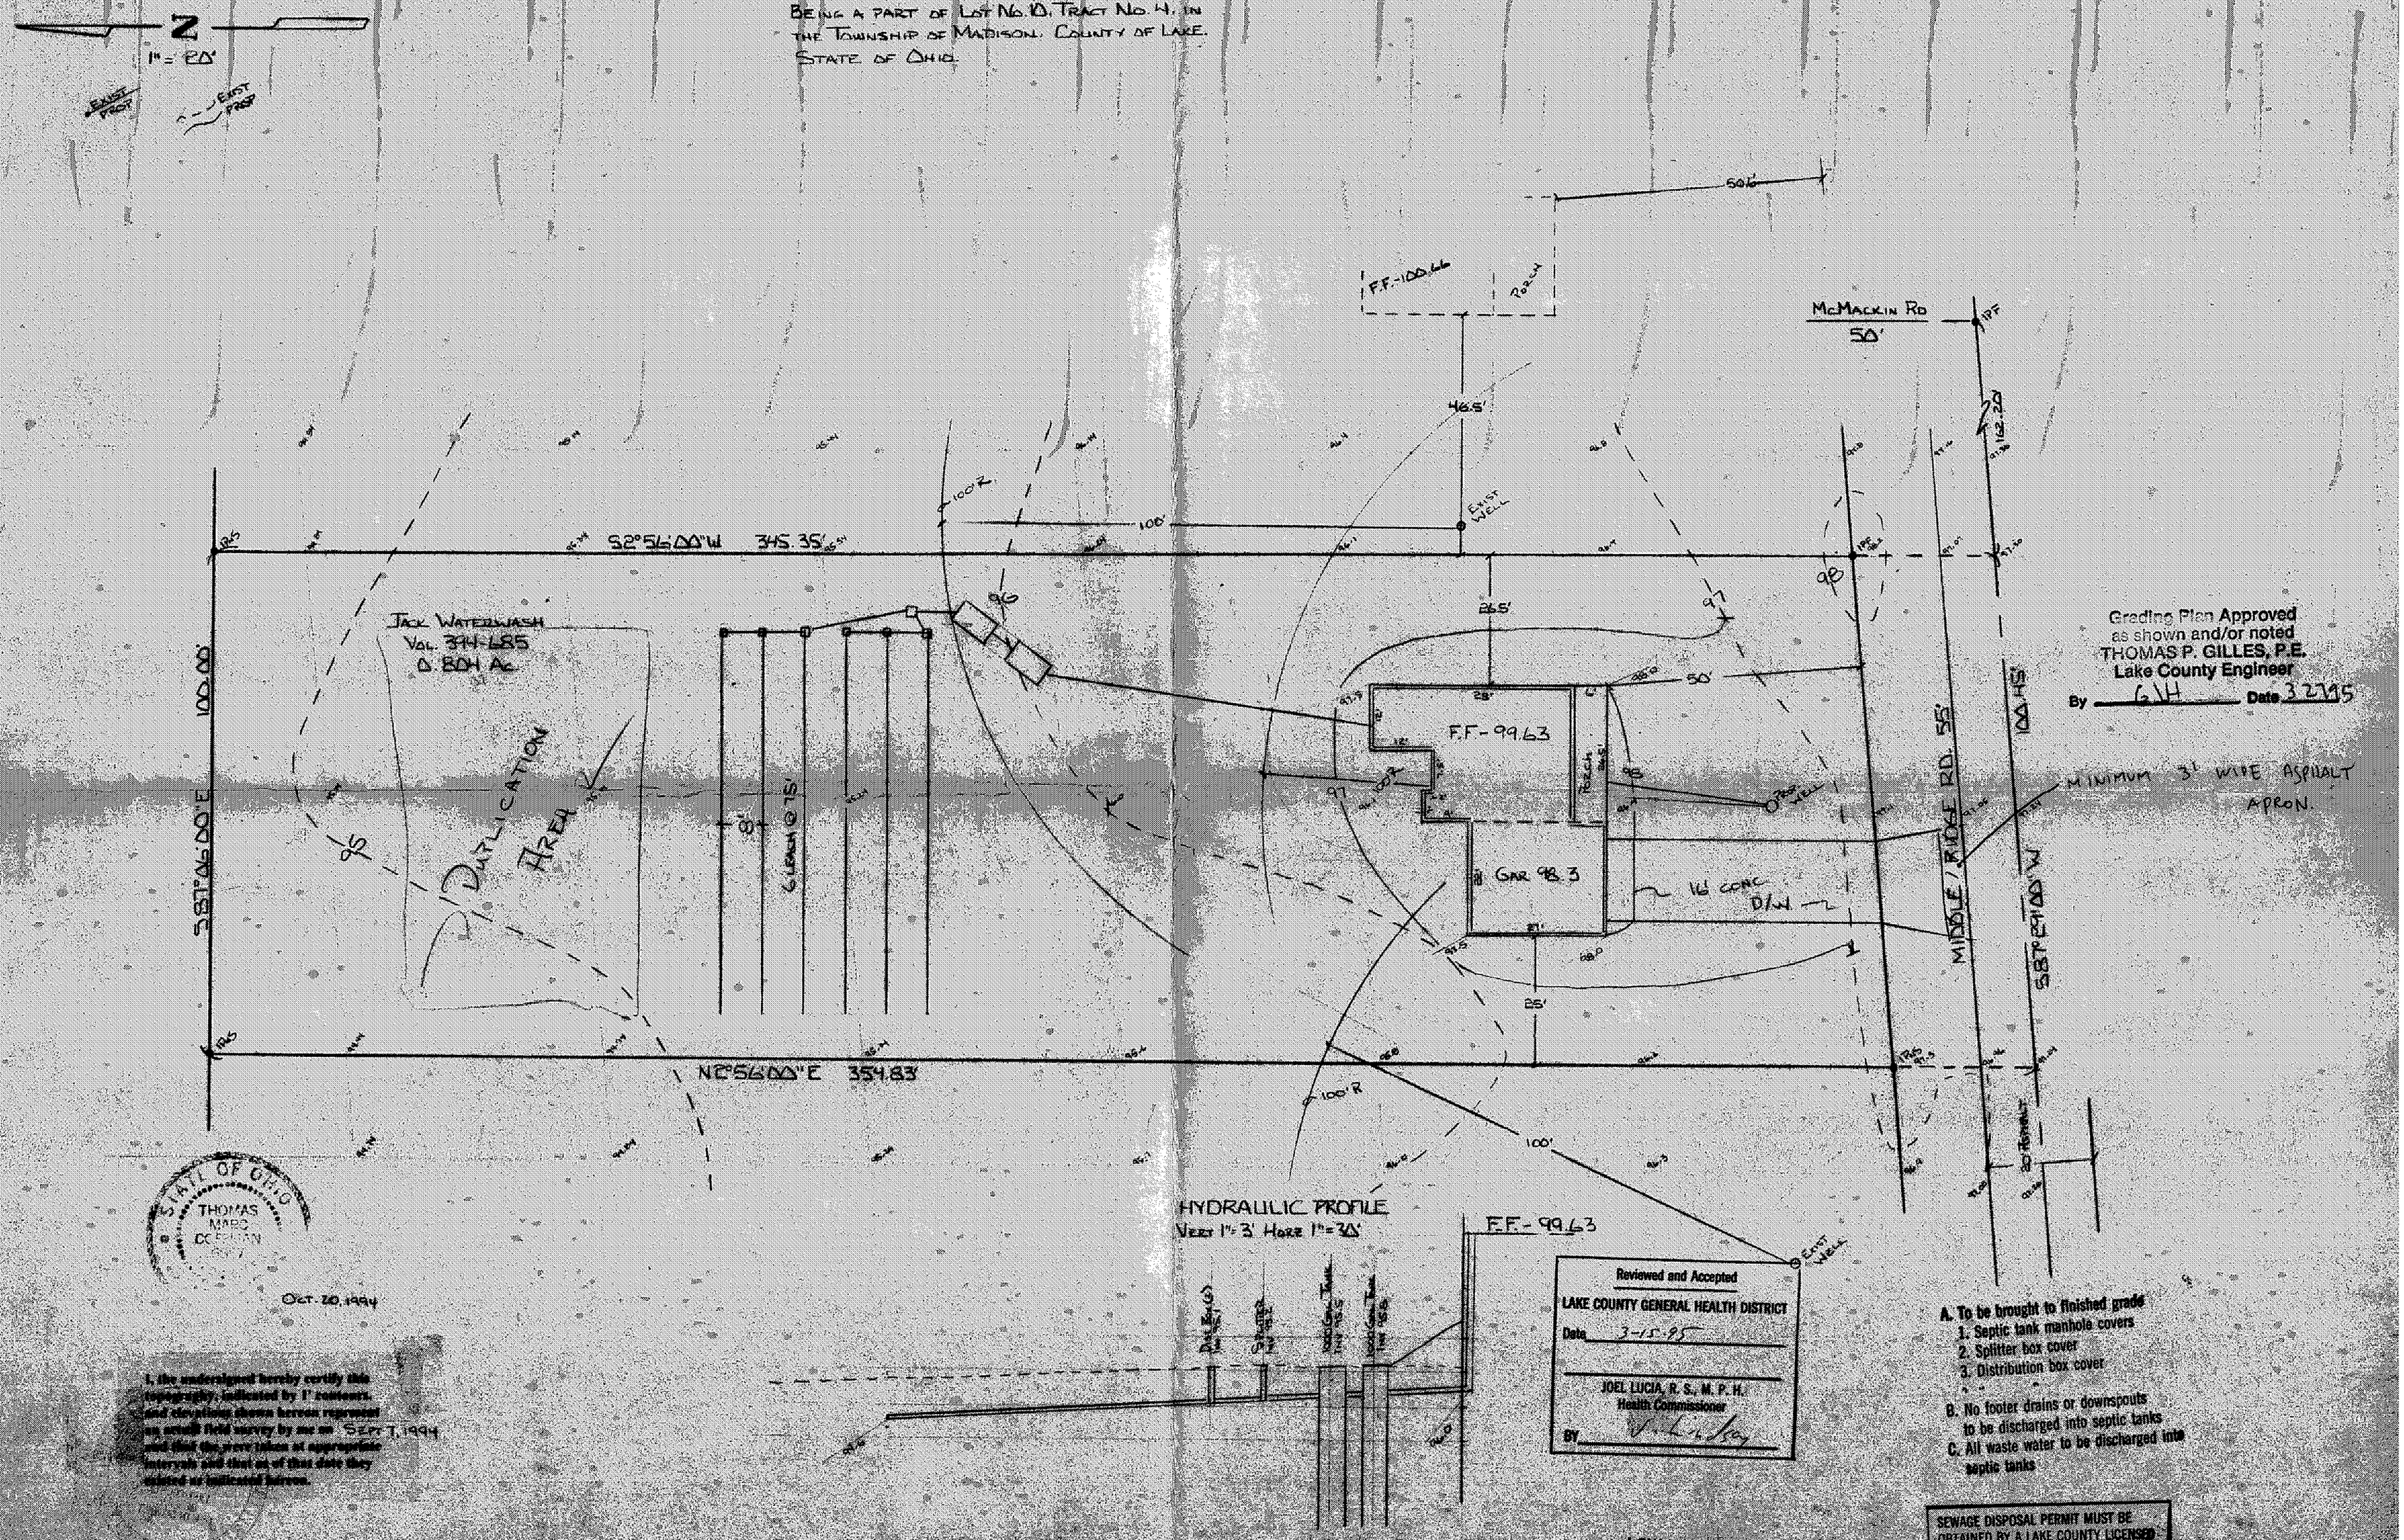

Grading Plan Approved as shown and/or noted
THOMAS P. GILLES, P.E.
Lake County Engineer
By GJH Date 3-27-95

STATE OF OHIO
THOMAS MARC COFFMAN
Oct. 20, 1994

I, the undersigned hereby certify this topography, indicated by 1' contours, and elevations shown hereon represent an actual field survey by me on Sept 7, 1994 and that the were taken at appropriate intervals and that as of that date they existed as indicated hereon.

Reviewed and Accepted
LAKE COUNTY GENERAL HEALTH DISTRICT
Date 3-15-95
JOEL LUCIA, R. S., M. P. H.
Health Commissioner
BY [signature]

A. To be brought to finished grade
1. Septic tank manhole covers
2. Splitter box cover
3. Distribution box cover

B. No footer drains or downspouts to be discharged into septic tanks

C. All waste water to be discharged into septic tanks

SEWAGE DISPOSAL PERMIT MUST BE OBTAINED BY A LAKE COUNTY LICENSED INSTALLER BEFORE INSTALLATION IS STARTED.

LOW YIELD WATER FIXTURES REQUIRED ON ALL:
— Shower Head
— Toilet

VILLAGE SURVEYING Co.
P.O. Box 1096, Fairport Hbr., Oh 44077
(216) 357-1359