SITE PLAN
FOR
ROBERT W. JANEZIC

BEING A PART OF LOT 11, TRACT 4, IN THE TOWNSHIP OF MADISON, COUNTY OF LAKE, STATE OF OHIO.
VOL. 890 PG. 602

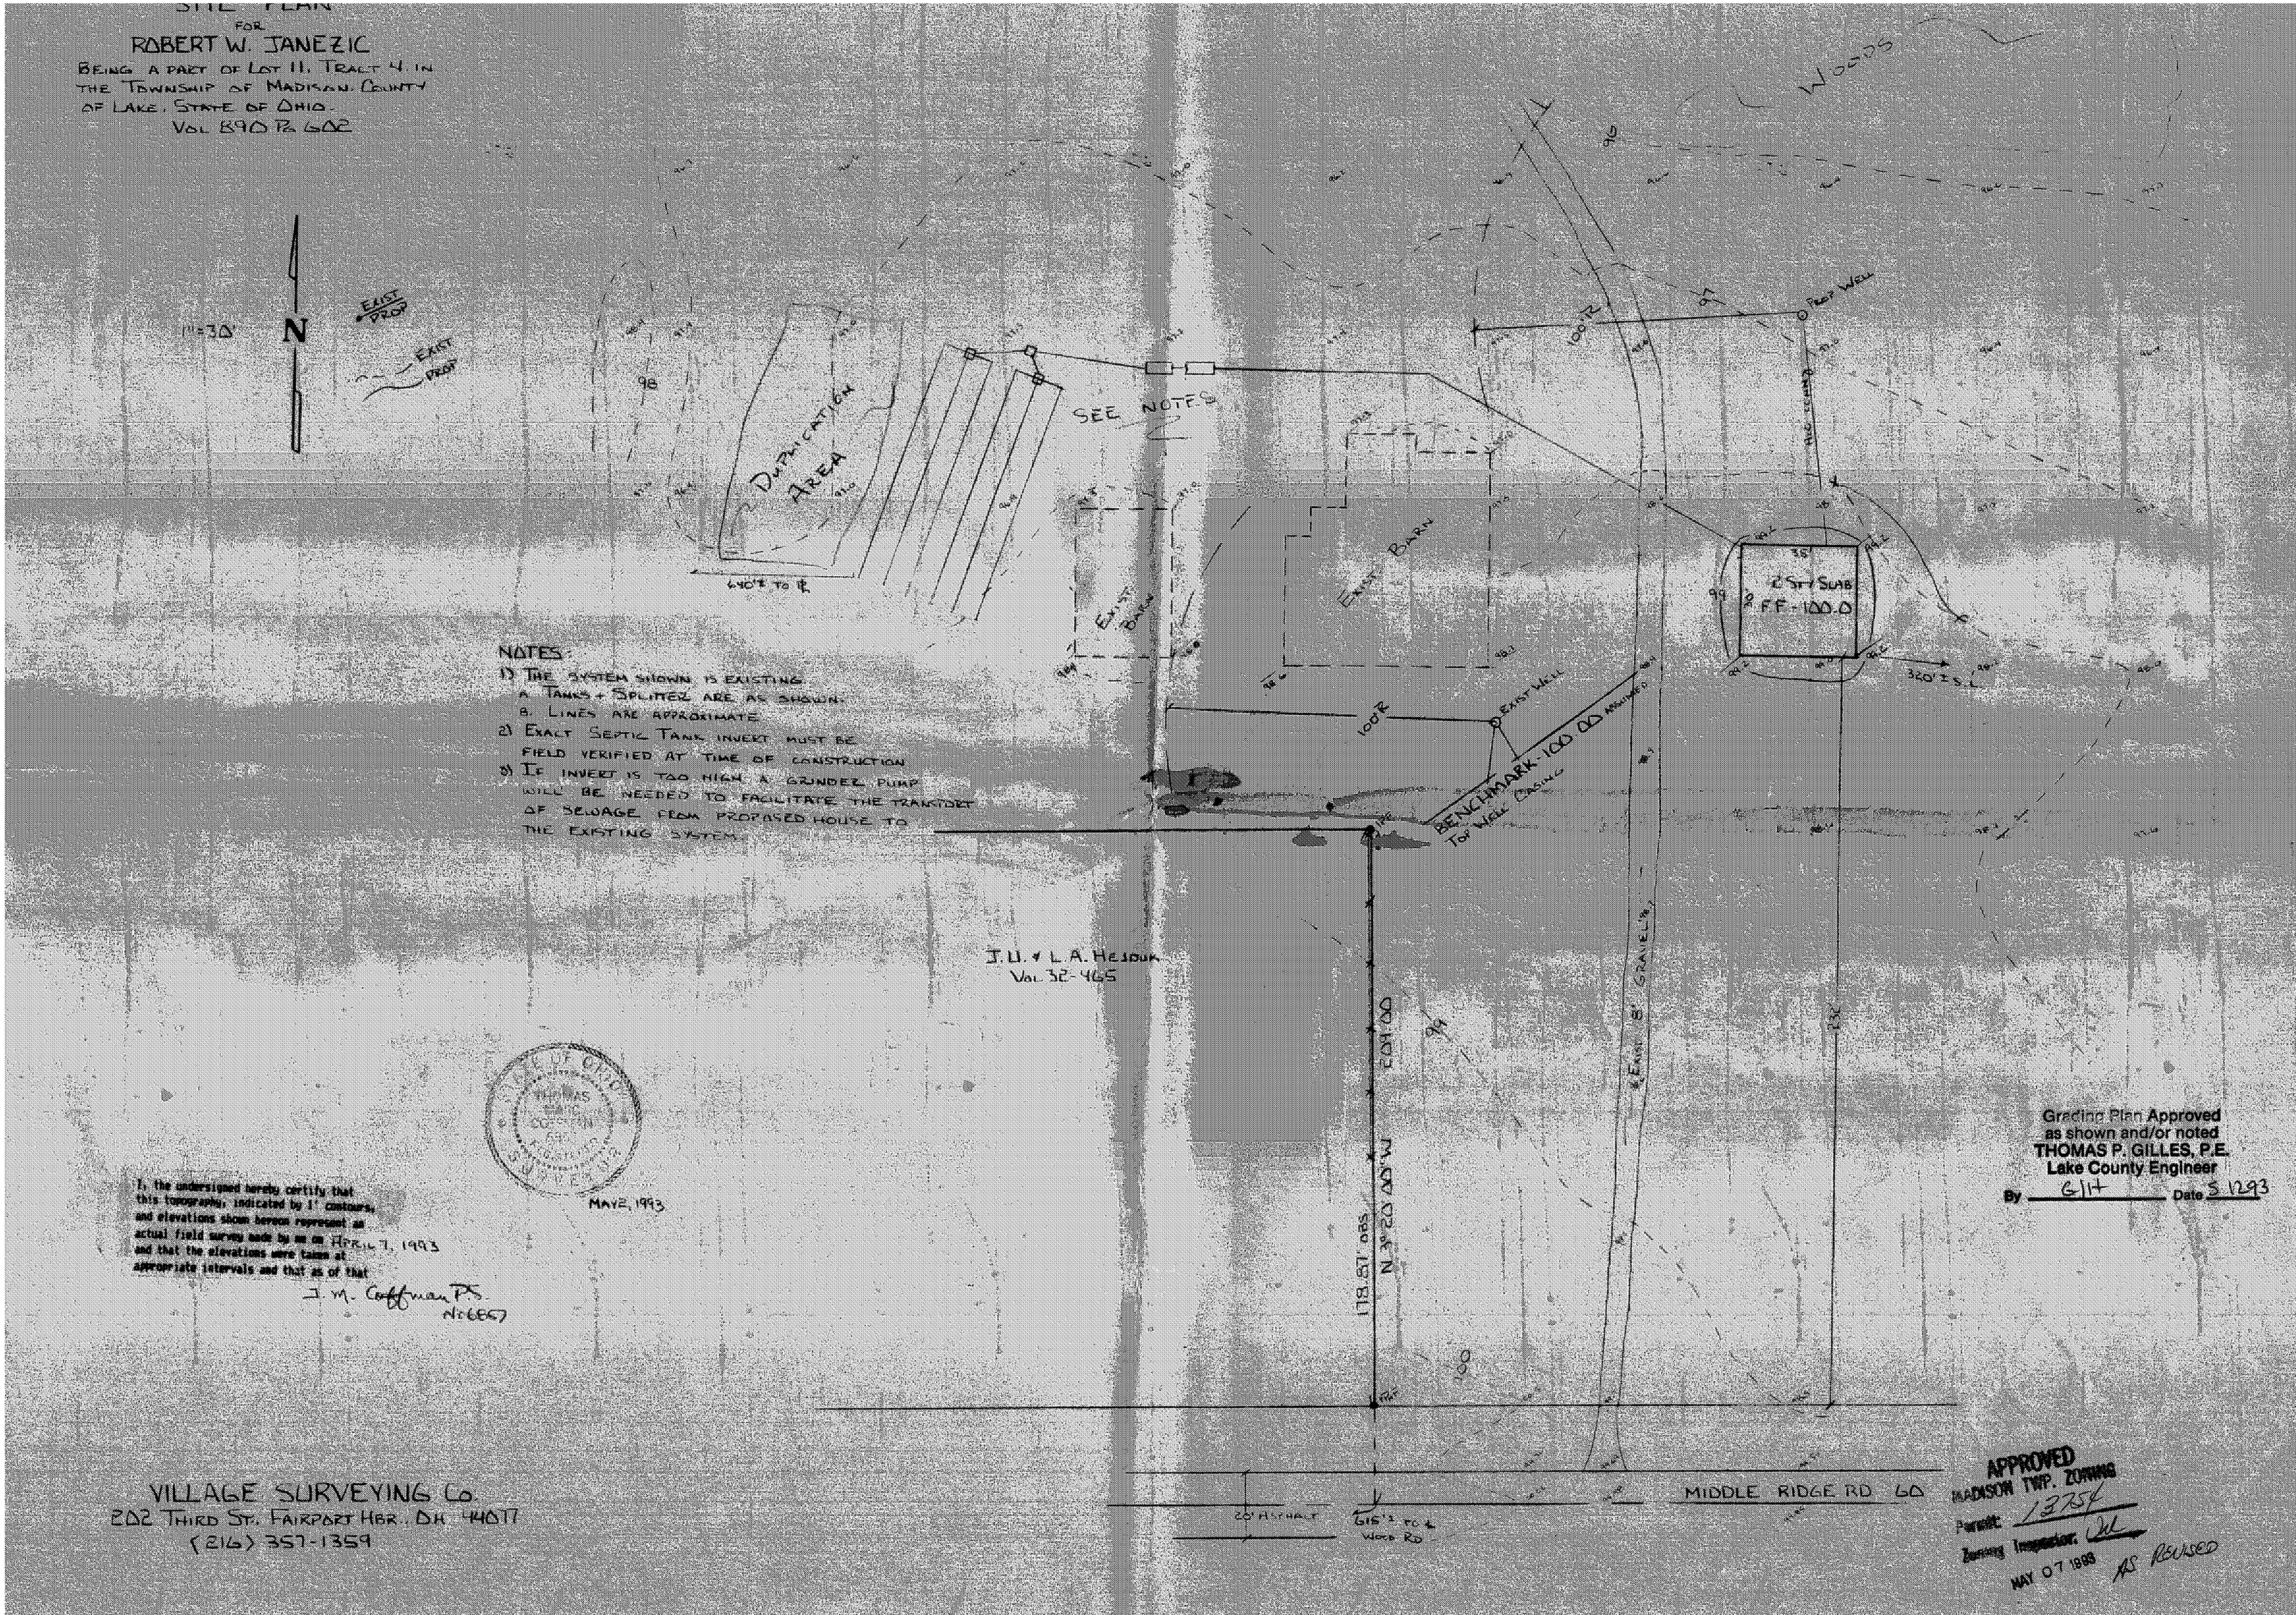

NOTES:
1) THE SYSTEM SHOWN IS EXISTING.
   A. TANKS + SPLITTER ARE AS SHOWN.
   B. LINES ARE APPROXIMATE.
2) EXACT SEPTIC TANK INVERT MUST BE FIELD VERIFIED AT TIME OF CONSTRUCTION
3) IF INVERT IS TOO HIGH A GRINDER PUMP WILL BE NEEDED TO FACILITATE THE TRANSFER OF SEWAGE FROM PROPOSED HOUSE TO THE EXISTING SYSTEM.

STATE OF OHIO
THOMAS P. GILLES
COUNTY ENGINEER
LAKE COUNTY, OHIO
MAY 2, 1993

I, the undersigned hereby certify that this topography, indicated by 1' contours, and elevations shown hereon represent an actual field survey made by me on APRIL 7, 1993 and that the elevations were taken at appropriate intervals and that as of that

J. M. Coffman P.S.
No. 6667

Grading Plan Approved
as shown and/or noted
THOMAS P. GILLES, P.E.
Lake County Engineer
By GLH Date 5/12/93

APPROVED
MADISON TWP. ZONING
Permit: 13754
Zoning Inspector: JW
MAY 07 1998
AS REVISED

VILLAGE SURVEYING CO.
202 THIRD ST. FAIRPORT HBR., OH. 44077
(216) 357-1359