SITE PLAN
FOR
ROBERT W. JANEZIC

BEING A PART OF LOT 11, TRACT 4 IN THE TOWNSHIP OF MADISON, COUNTY OF LAKE, STATE OF OHIO.
VOL 890 PG 602

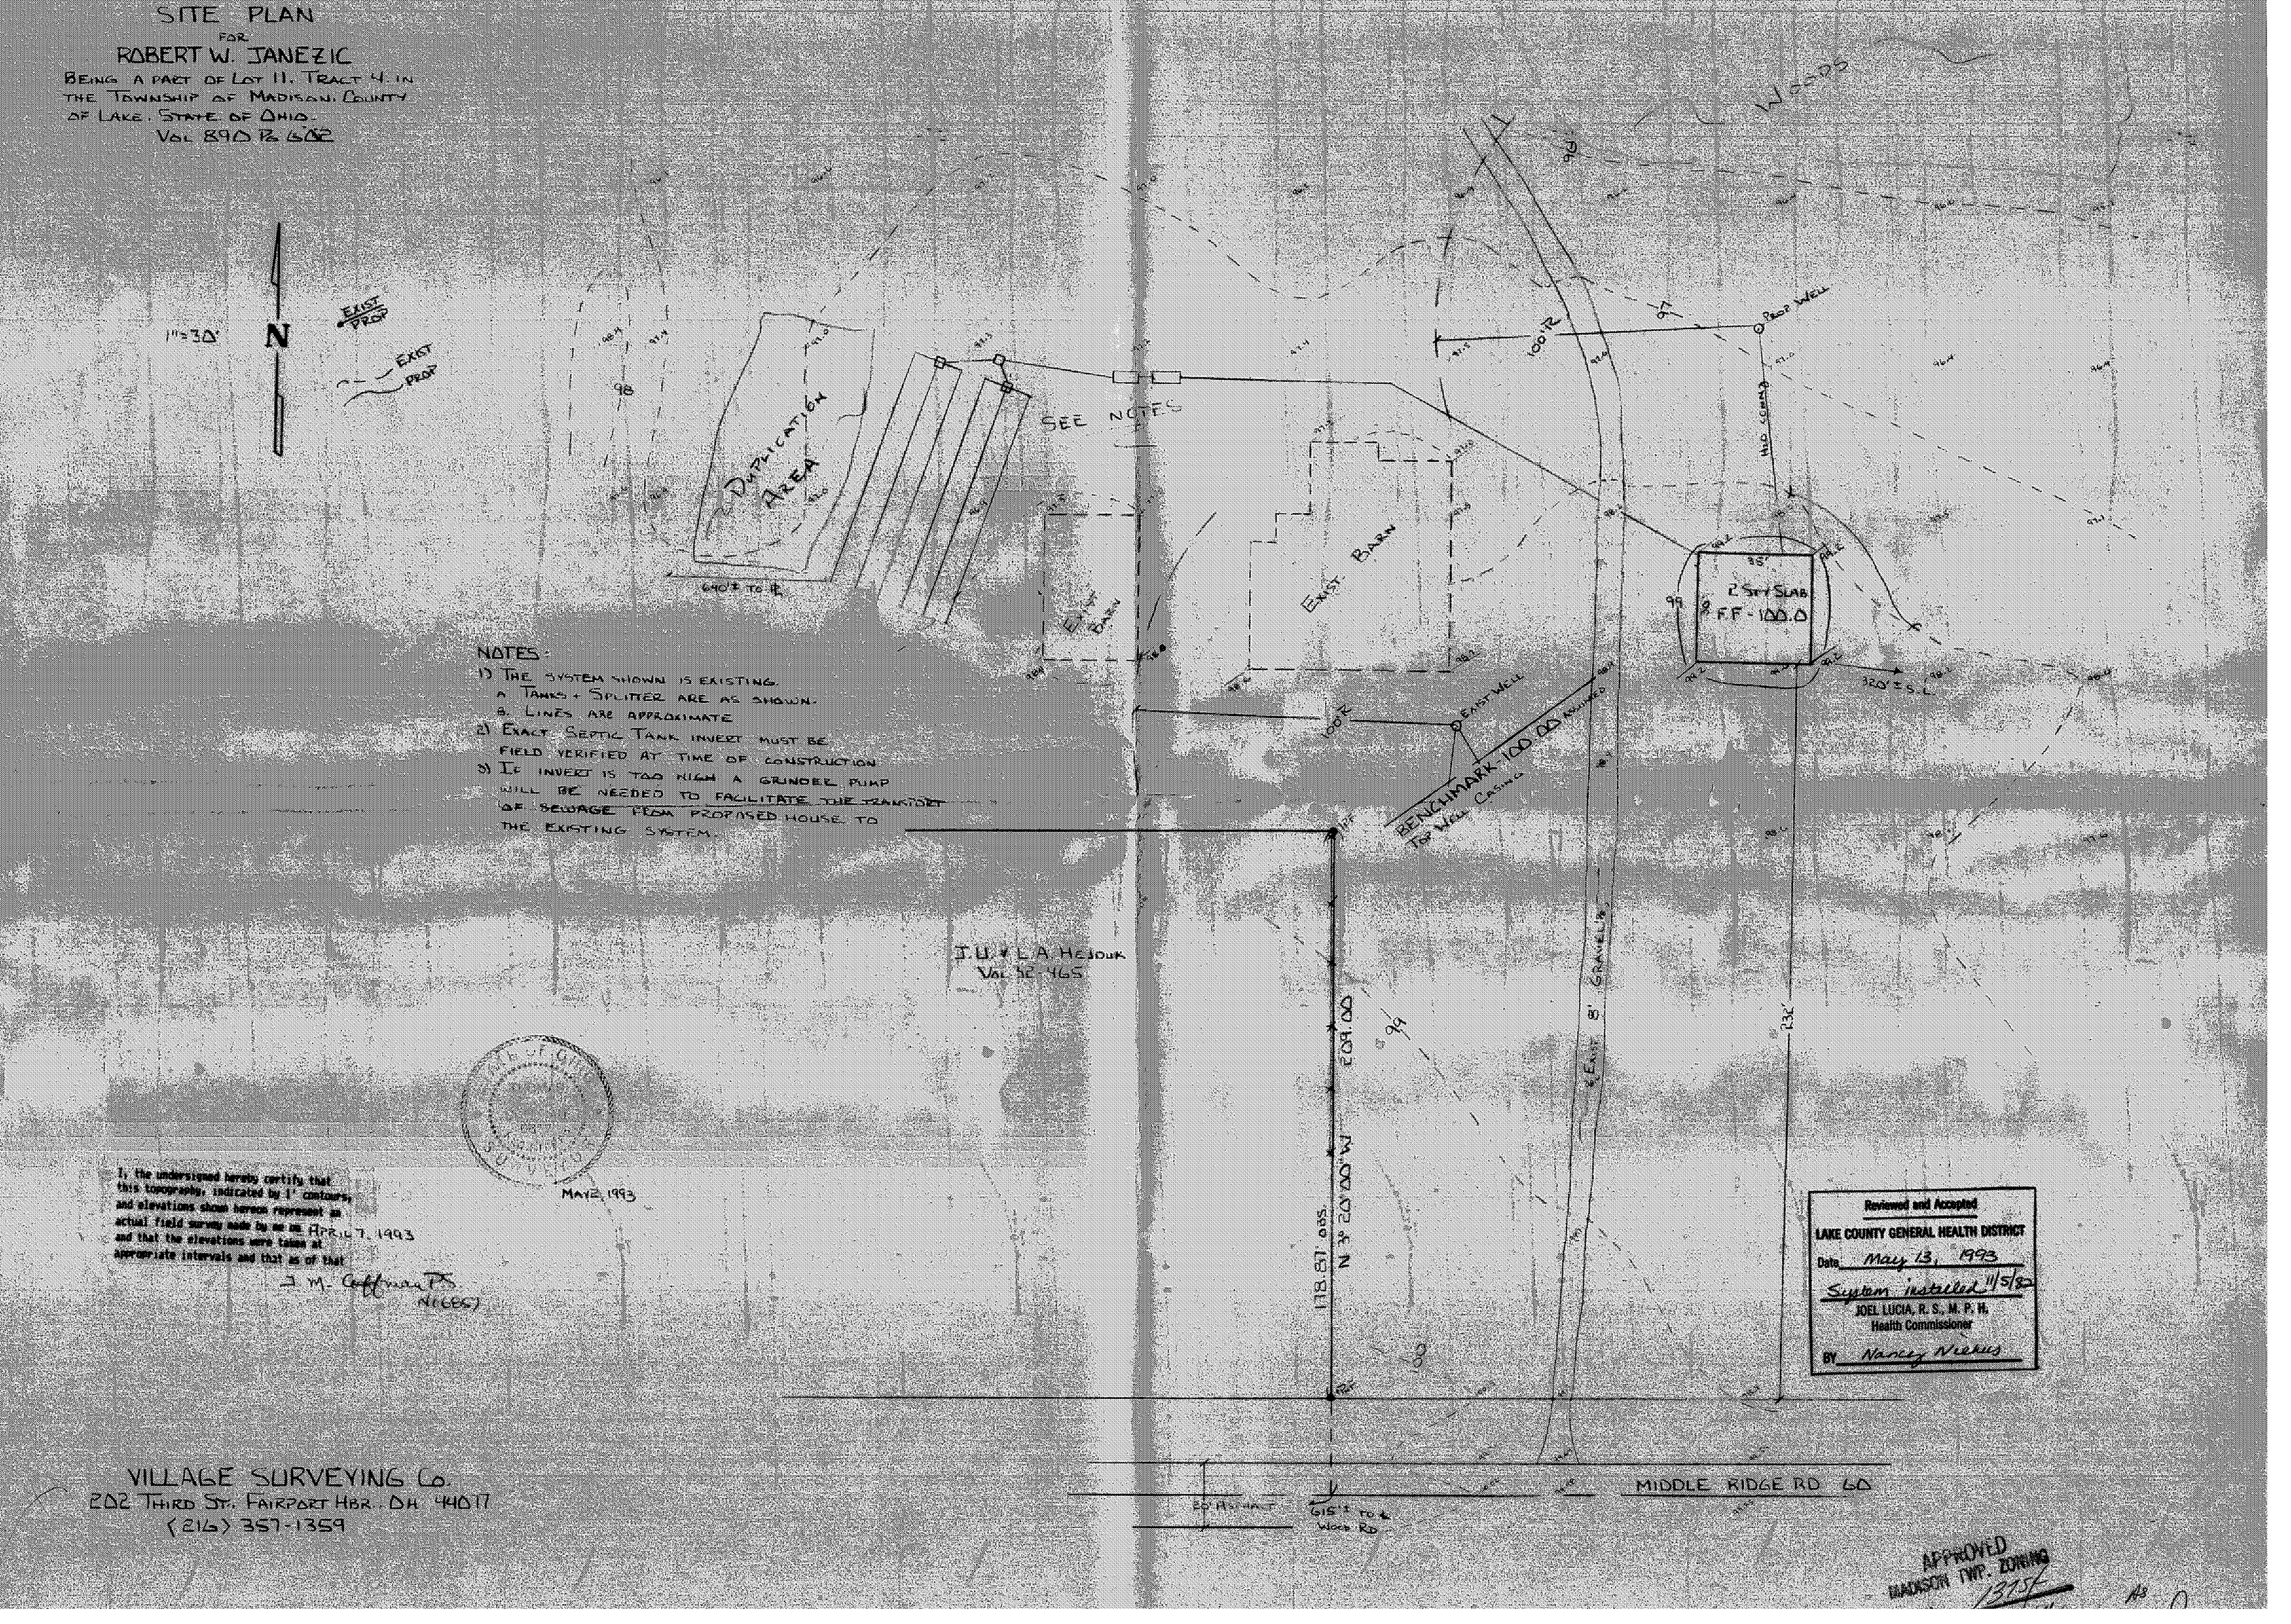

NOTES:
1) THE SYSTEM SHOWN IS EXISTING.
   A. TANKS + SPLITTER ARE AS SHOWN.
   B. LINES ARE APPROXIMATE
2) EXACT SEPTIC TANK INVERT MUST BE FIELD VERIFIED AT TIME OF CONSTRUCTION
3) IF INVERT IS TOO HIGH A GRINDER PUMP WILL BE NEEDED TO FACILITATE THE TRANSPORT OF SEWAGE FROM PROPOSED HOUSE TO THE EXISTING SYSTEM.

I, the undersigned hereby certify that this topography, indicated by 1' contours, and elevations shown hereon represent an actual field survey made by me on APRIL 7, 1993 and that the elevations were taken at appropriate intervals and that as of that

J. M. Coffman P.S.
N(685)

MAY 2, 1993

Reviewed and Accepted
LAKE COUNTY GENERAL HEALTH DISTRICT
Date May 13, 1993
System installed 11/5/82
JOEL LUCIA, R. S., M. P. H.
Health Commissioner
BY Nancy Niehus

VILLAGE SURVEYING Co.
202 THIRD ST. FAIRPORT HBR. OH 44077
(216) 357-1359

APPROVED
MADISON TWP. ZONING
1375