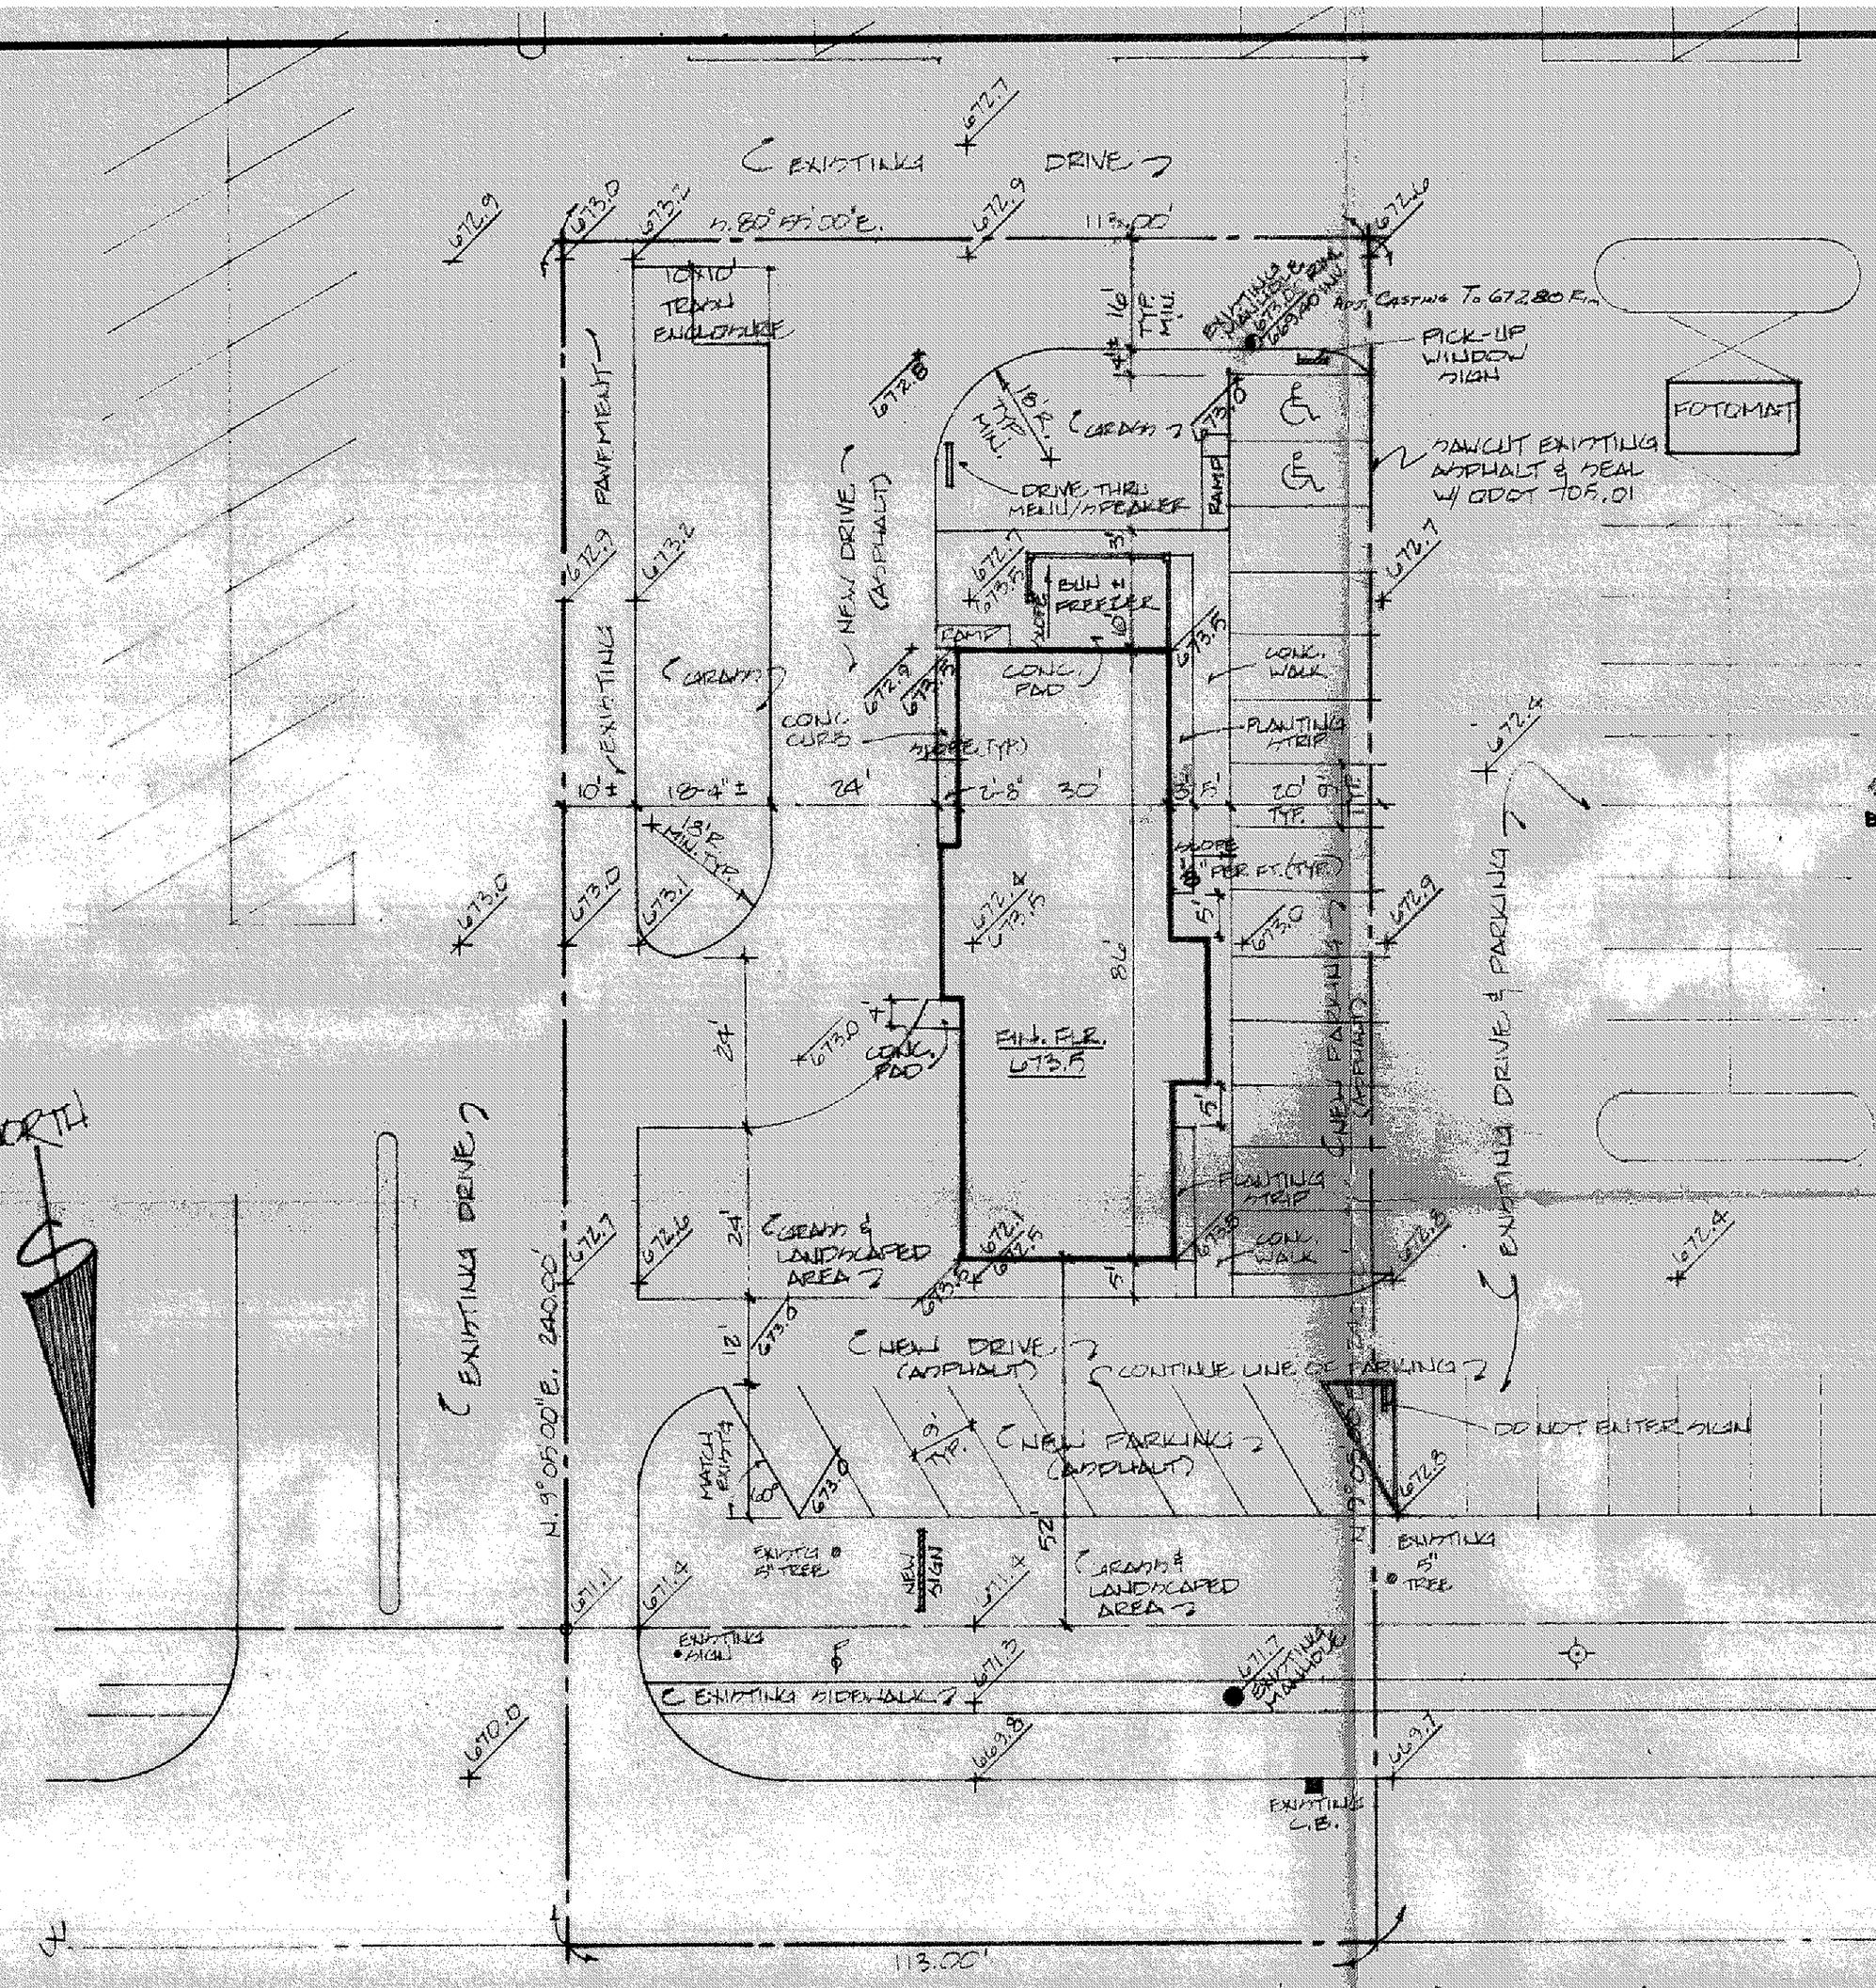

NOTES

1. PROPOSED CURB SECTION TO MATCH EXISTG CURB SECTION
2. PROPOSED SANITARY CONNECTION TO BE VIA EXISTG SANITARY MANHOLE AT REAR OF SITE
3. ALL STORM DRAINAGE TO BE OVERLAND SHEET FLOW TO EXISTG STORM SEWERS LOCATED OFF SITE IN EXISTG PAVED AREAS
4. PAVED PARKING & DRIVEWAY AREAS TO BE 6"-8" O.D.O.T. 304 & 2-2½" O.D.O.T. 404 AS PER SOILS REPORT BY DAVID V. LEWIN CORP.
5. SAWCUT EXISTG AREAS & SEAL AS REQ'D TO FORM IMPERMEABLE CONNECTION TO PROPOSED PAVED AREAS

Grading Plan Approved as shown and/or noted
THOMAS P. GILLES, P.E.
Lake County Engineer
By _____ Date 2-22-85

SITE PLAN

MADISON — LAKE COUNTY, OHIO

for: HOWARD PROPERTIES LTD.
CLIENT — OWNER

24025 COMMERCE PARK
ADDRESS — STREET — CITY — ZIP

SUBDIVISION — SUBLOT NO. — LOT — TRACT

VOLUME — PAGE — NORTH RIDGE RD. — STREET

PERMANENT PARCEL NO.

CERTIFICATION

THIS PLAT WAS PREPARED BY ME, AND IS CORRECT TO THE BEST OF MY KNOWLEDGE.

T. GIBSON — 6662
NAME — REGISTRATION NO.

STATE OF OHIO — TERRENCE G. GIBSON — 6662 — REGISTERED SURVEYOR

LEGEND

- LIGHT POLE
- SANITARY MANHOLE
- STORM MANHOLE
- INLET OR CATCH BASIN
- HYDRANT
- EXISTING CONTOURS
- PROPOSED CONTOURS
- EXIST. ELEV. 100.00 / 100.00 PROP. ELEV.
- WATER VALVE (GAS)
- WATER METER (GAS)
- AS BUILT ELEVATION (1000)
- INDICATES DIRECTION OF SURFACE DRAINAGE

"AS BUILT" CERTIFICATION

I, HEREBY CERTIFY THAT THE CIRCLED GRADES ARE EXISTING FINISHED GRADES CHECKED IN THE FIELD ON _____, 19__ AND ARE CORRECT TO THE BEST OF MY KNOWLEDGE

NAME — REGISTRATION NO.

PLAN PREPARED BY
WM. R. GRAY, ASSOCIATES, INC.

REVISIONS	DRAWN BY: MLZ	SCALE: 1" = 20'	PHONE NO. 946-7676
12-20-84	CHECKED BY: T.G.G.	DATE: 10-25-84	DRAWING NO. 1 of 1
1-28-85 / 2-14-85 ELEV. REVD AS PER LAKE CO. ENGR. OFFICE			