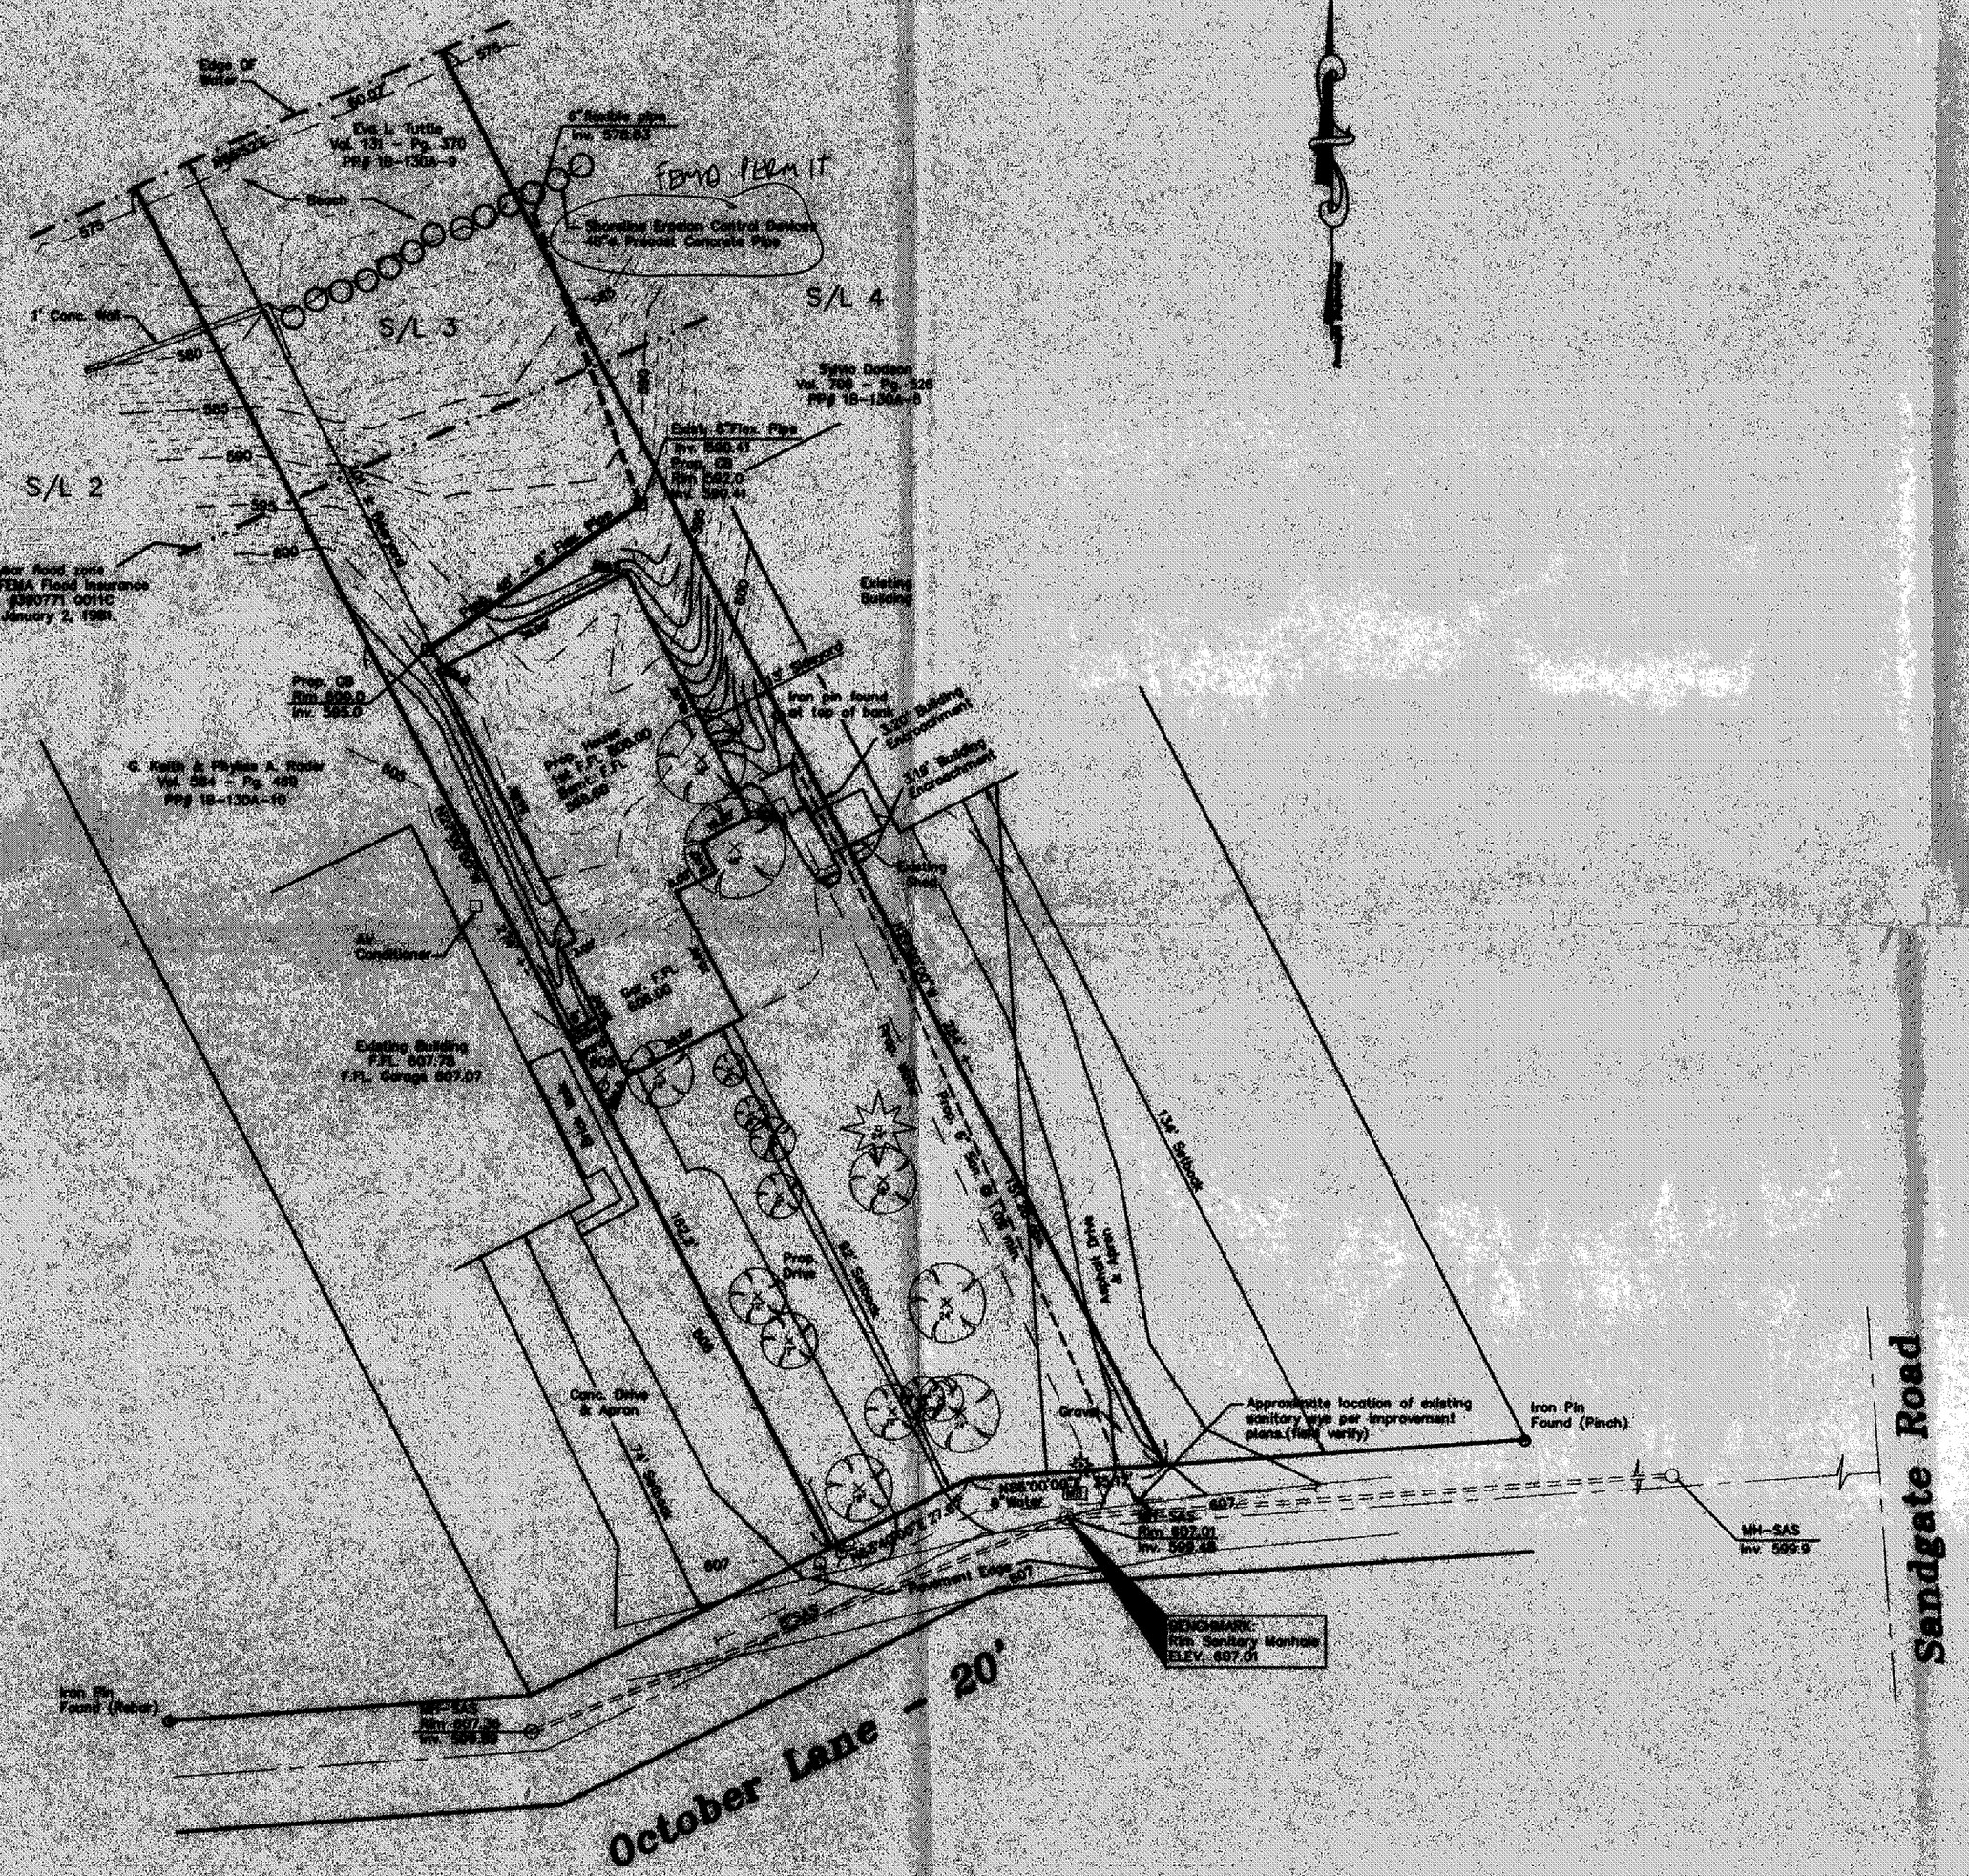

SYMBOL LEGEND
Iron Pin Found
Manhole
Fire Hydrant
Power Pole
Mailbox
Pine & Size
Tree & Size
Light Pole

GRAPHIC SCALE

(IN FEET)
1 inch = 20 ft.

APPROVED
MADISON TOWNSHIP ZONING
AUG 8 1996
PERMIT #
ZONING INSPECTOR

Grading Plan Approved as shown and/or noted
THOMAS P. GILLES, P.E.
Lake County Engineer
By GJH 1-30-96

The topography, indicated by (contours, and elevations which hereon represent an actual field survey made by Foresight Engineering Group, Inc. on date of July 18, 1996 and are to the above stated accuracy and to the best of my knowledge and belief, are correct as indicated hereon.

7/30/96

STATE OF OHIO
STEVEN M. SCHERMER
S-7072
REGISTERED
PROFESSIONAL SURVEYOR

Foresight Engineering Group
Engineers & Surveyors
33 Public Square
Suite 1100
Cleveland, Ohio 44113
(216) 621-1100
530 Sixth Street
Conneaut, Ohio 44030
(216) 593-7000

SCALE	Horz: 1" = 20' Vert: NONE
FILE NAME:	c:\WC1B9011\SL-9
DATE:	July 29, 1996

REVISIONS

Sunset Partners One
S/L 3 - October Lane
Madison Twp. - Lake County - Ohio
Site Plan

SHEET NO.
1/1