SITE AND GRADING PLAN

FOR RAY ZIRKLE
5865 SHORE DRIVE
MADISON, OHIO 44057
PH 428-2058

BEING S/L NO. 29 RAY ZIRKLE SUBD NO. 2 (VOL V, PG 3)
OF PART OF ORIGINAL MADISON TOWNSHIP
NOW IN THE TOWNSHIP OF MADISON,
LAKE COUNTY, OHIO

CURVE	DELTA ANGLE	RADIUS	ARC	TANGENT	CHORD	CHORD BEARING
C 1	66°55'52"	337.03'	393.71'	222.78'	371.70'	S 44°17'34"E
C 2	41°01'26"	337.03'	241.31'	126.09'	236.19'	S 57°14'47"E
C 3	13°40'25"	337.03'	80.43'	40.41'	80.24'	S 29°53'52"E
C 4	11°07'57"	337.03'	65.48'	32.85'	65.36'	S 17°29'41"E
C 5	41°01'26"	367.03'	262.79'	137.31'	257.22'	S 57°14'47"E
C 6	13°40'25"	367.03'	87.59'	44.00'	87.36'	S 29°53'52"E
C 7	12°13'05"	367.03'	78.27'	39.28'	78.12'	S 16°57'06"E

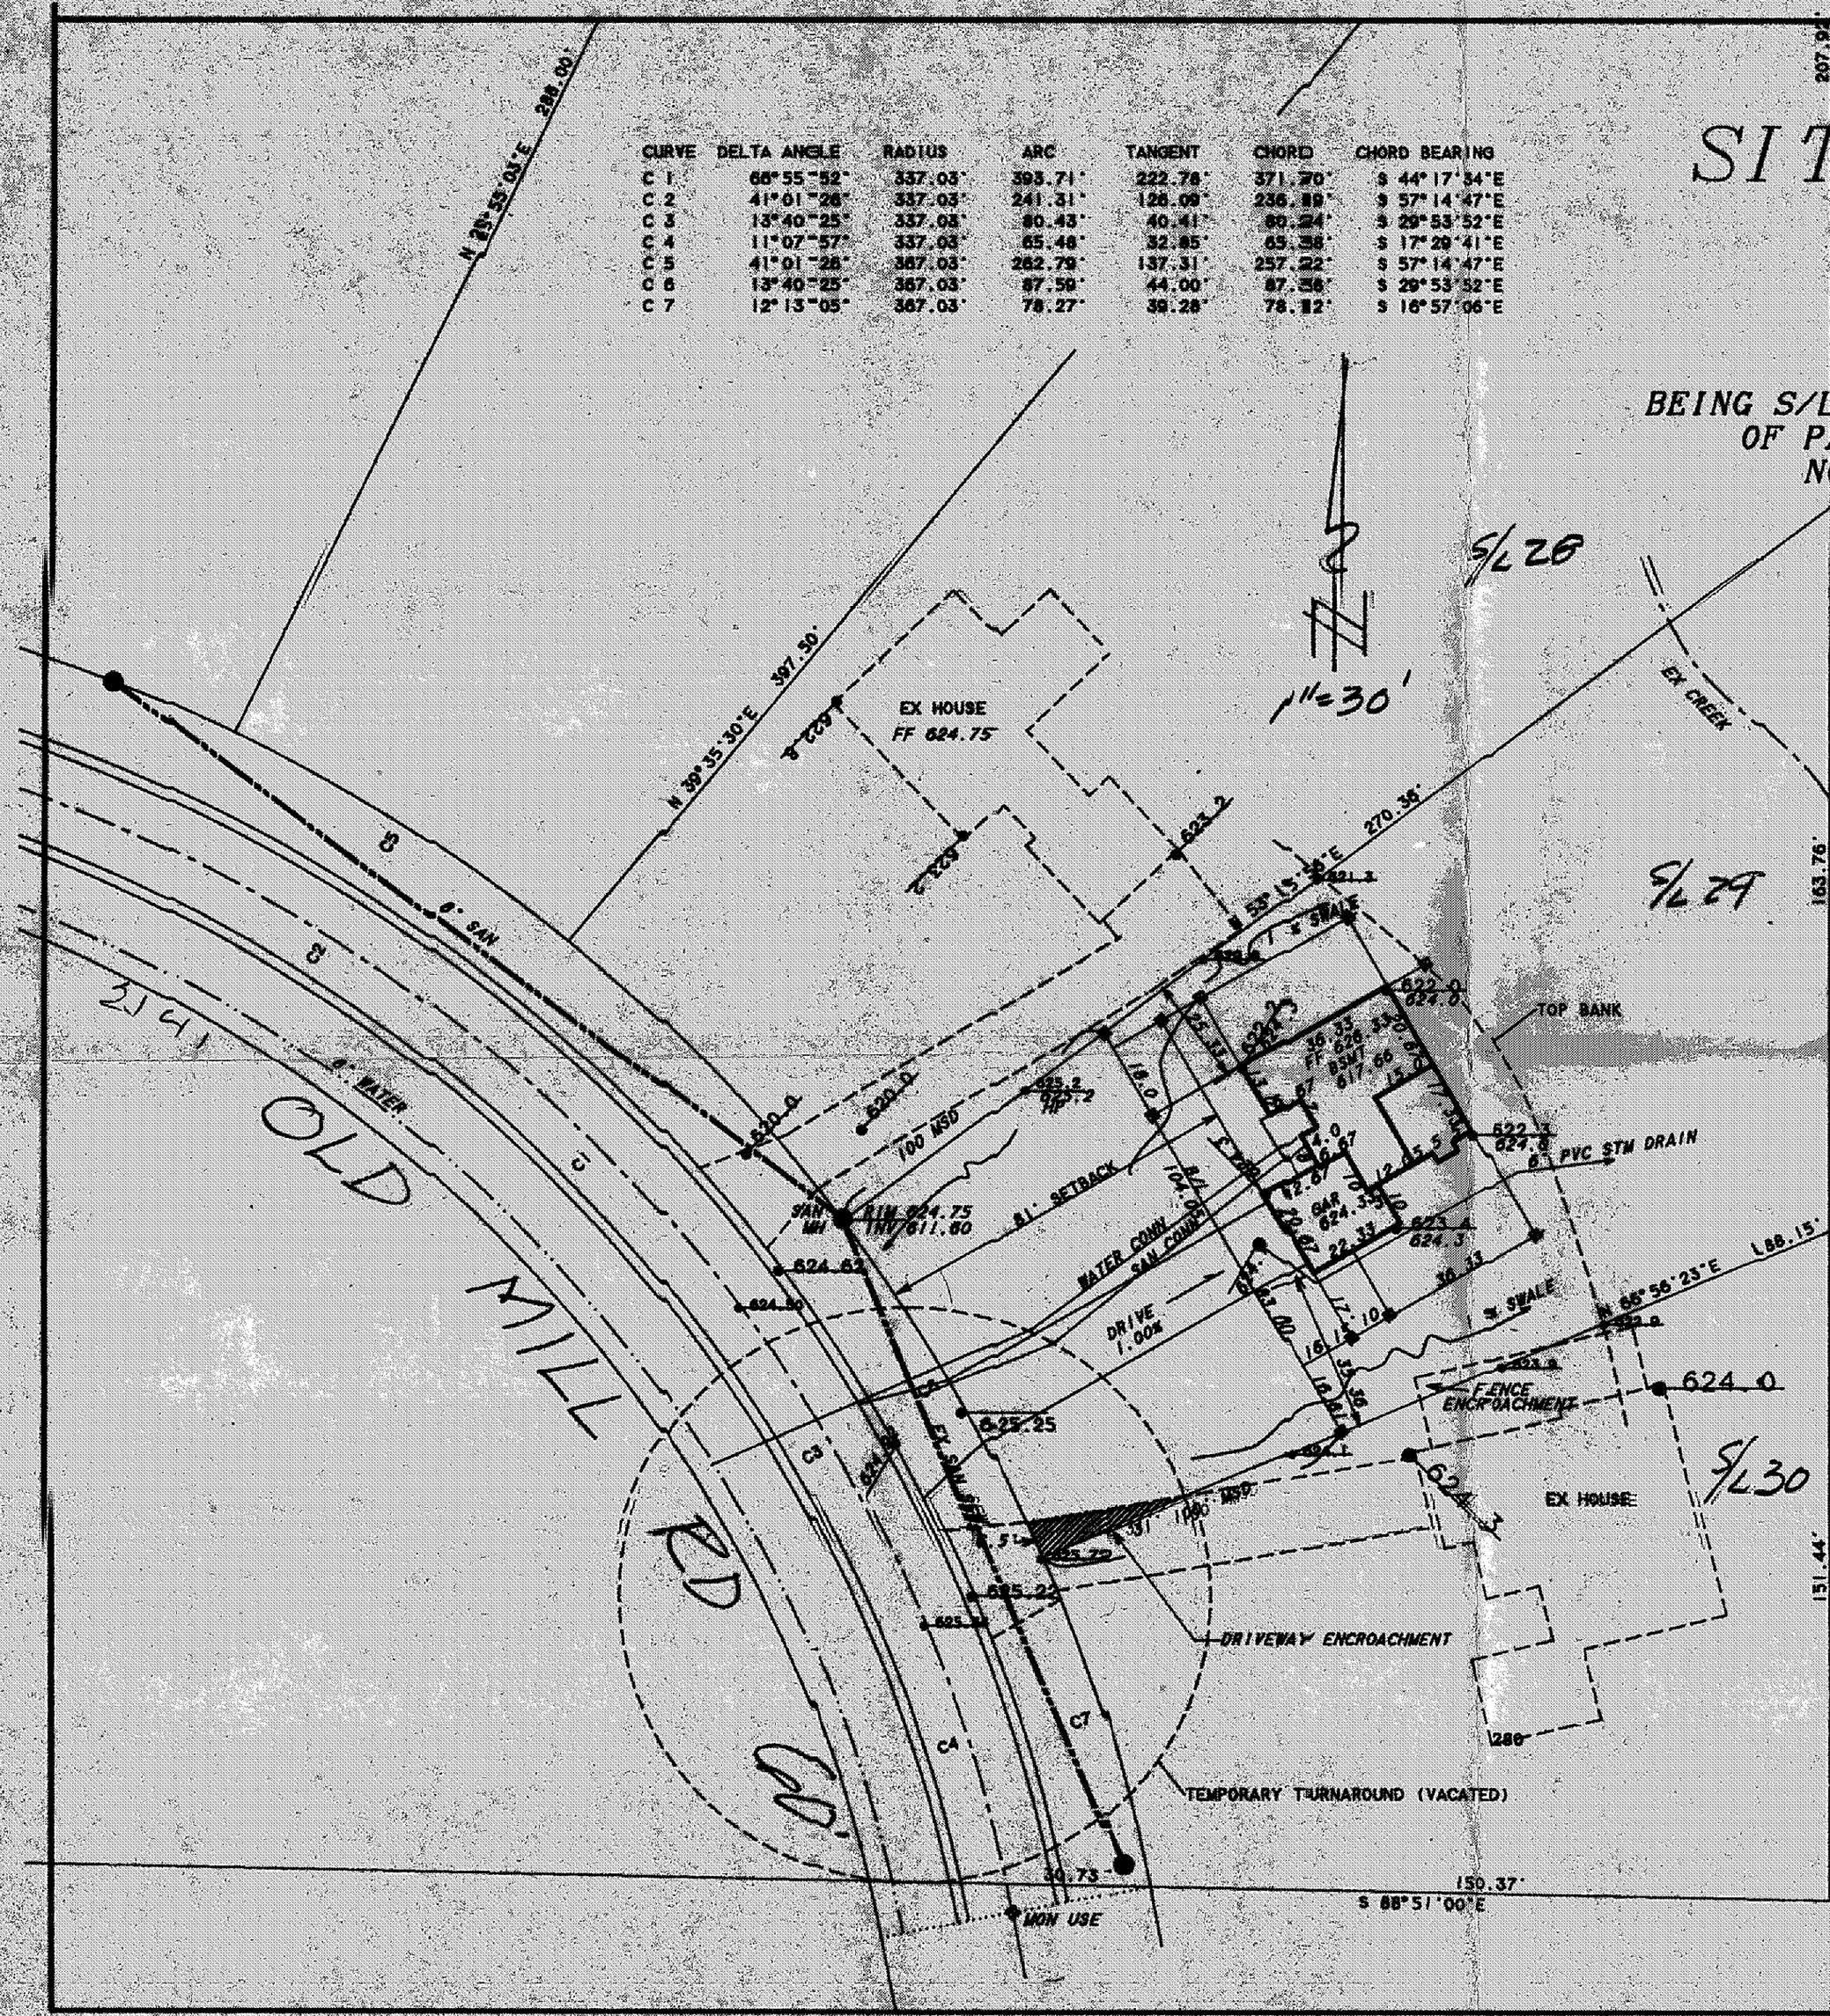

DESIGN & SURVEYOR'S CERTIFICATION

I, the undersigned hereby certify that I have surveyed the platted property shown hereon containing 0.591 acres of land. Iron pin monuments were found or set at points indicated. All dimensions shown hereon are expressed in feet and decimal parts thereof. Bearings shown hereon are based upon an assumed meridian and are fore the sole purpose of indicating the relative angle between lines.

I, the undersigned hereby certify that the topography shown hereon, indicated by one foot contours and elevations represents an actual field topographic survey made by me on the 12th day of November, 1994 and that the elevations were taken at appropriate intervals and that as of that date they existed as indicated hereon.

This Plat was prepared by me and is correct to the best of my knowledge and belief.

Edward L Debevec

Surveyor's Signature Date 11/11/94

Registration No: 4514

Seal: STATE OF OHIO EDWARD L DEBEVEC 4514 SURVEYOR

LEGEND

Existing Elevation: 600.00

Proposed Elevation: 600.00

As-Built Elevation: (600.00)

Existing Contour: ------

Proposed Contour: ———

DEBEVEC-SALO & ASSOCIATES, INC.
860 BRYN MAWR AVE
WICKLIFFE, OHIO 44092
PH 944-2589

Grading Plan Approved
as shown on d/or noted
THOMAS P. GILLES, P.E.
Lake County Engineer
By GSH Date 12 1 94

SCALE: 1"=30'
NOV 11, 1994

APPROVED
MADISON TWP. ZONING
Permit: 14421
Zoning Inspector: JHC
NOV. 23 1994

WO 2682.29