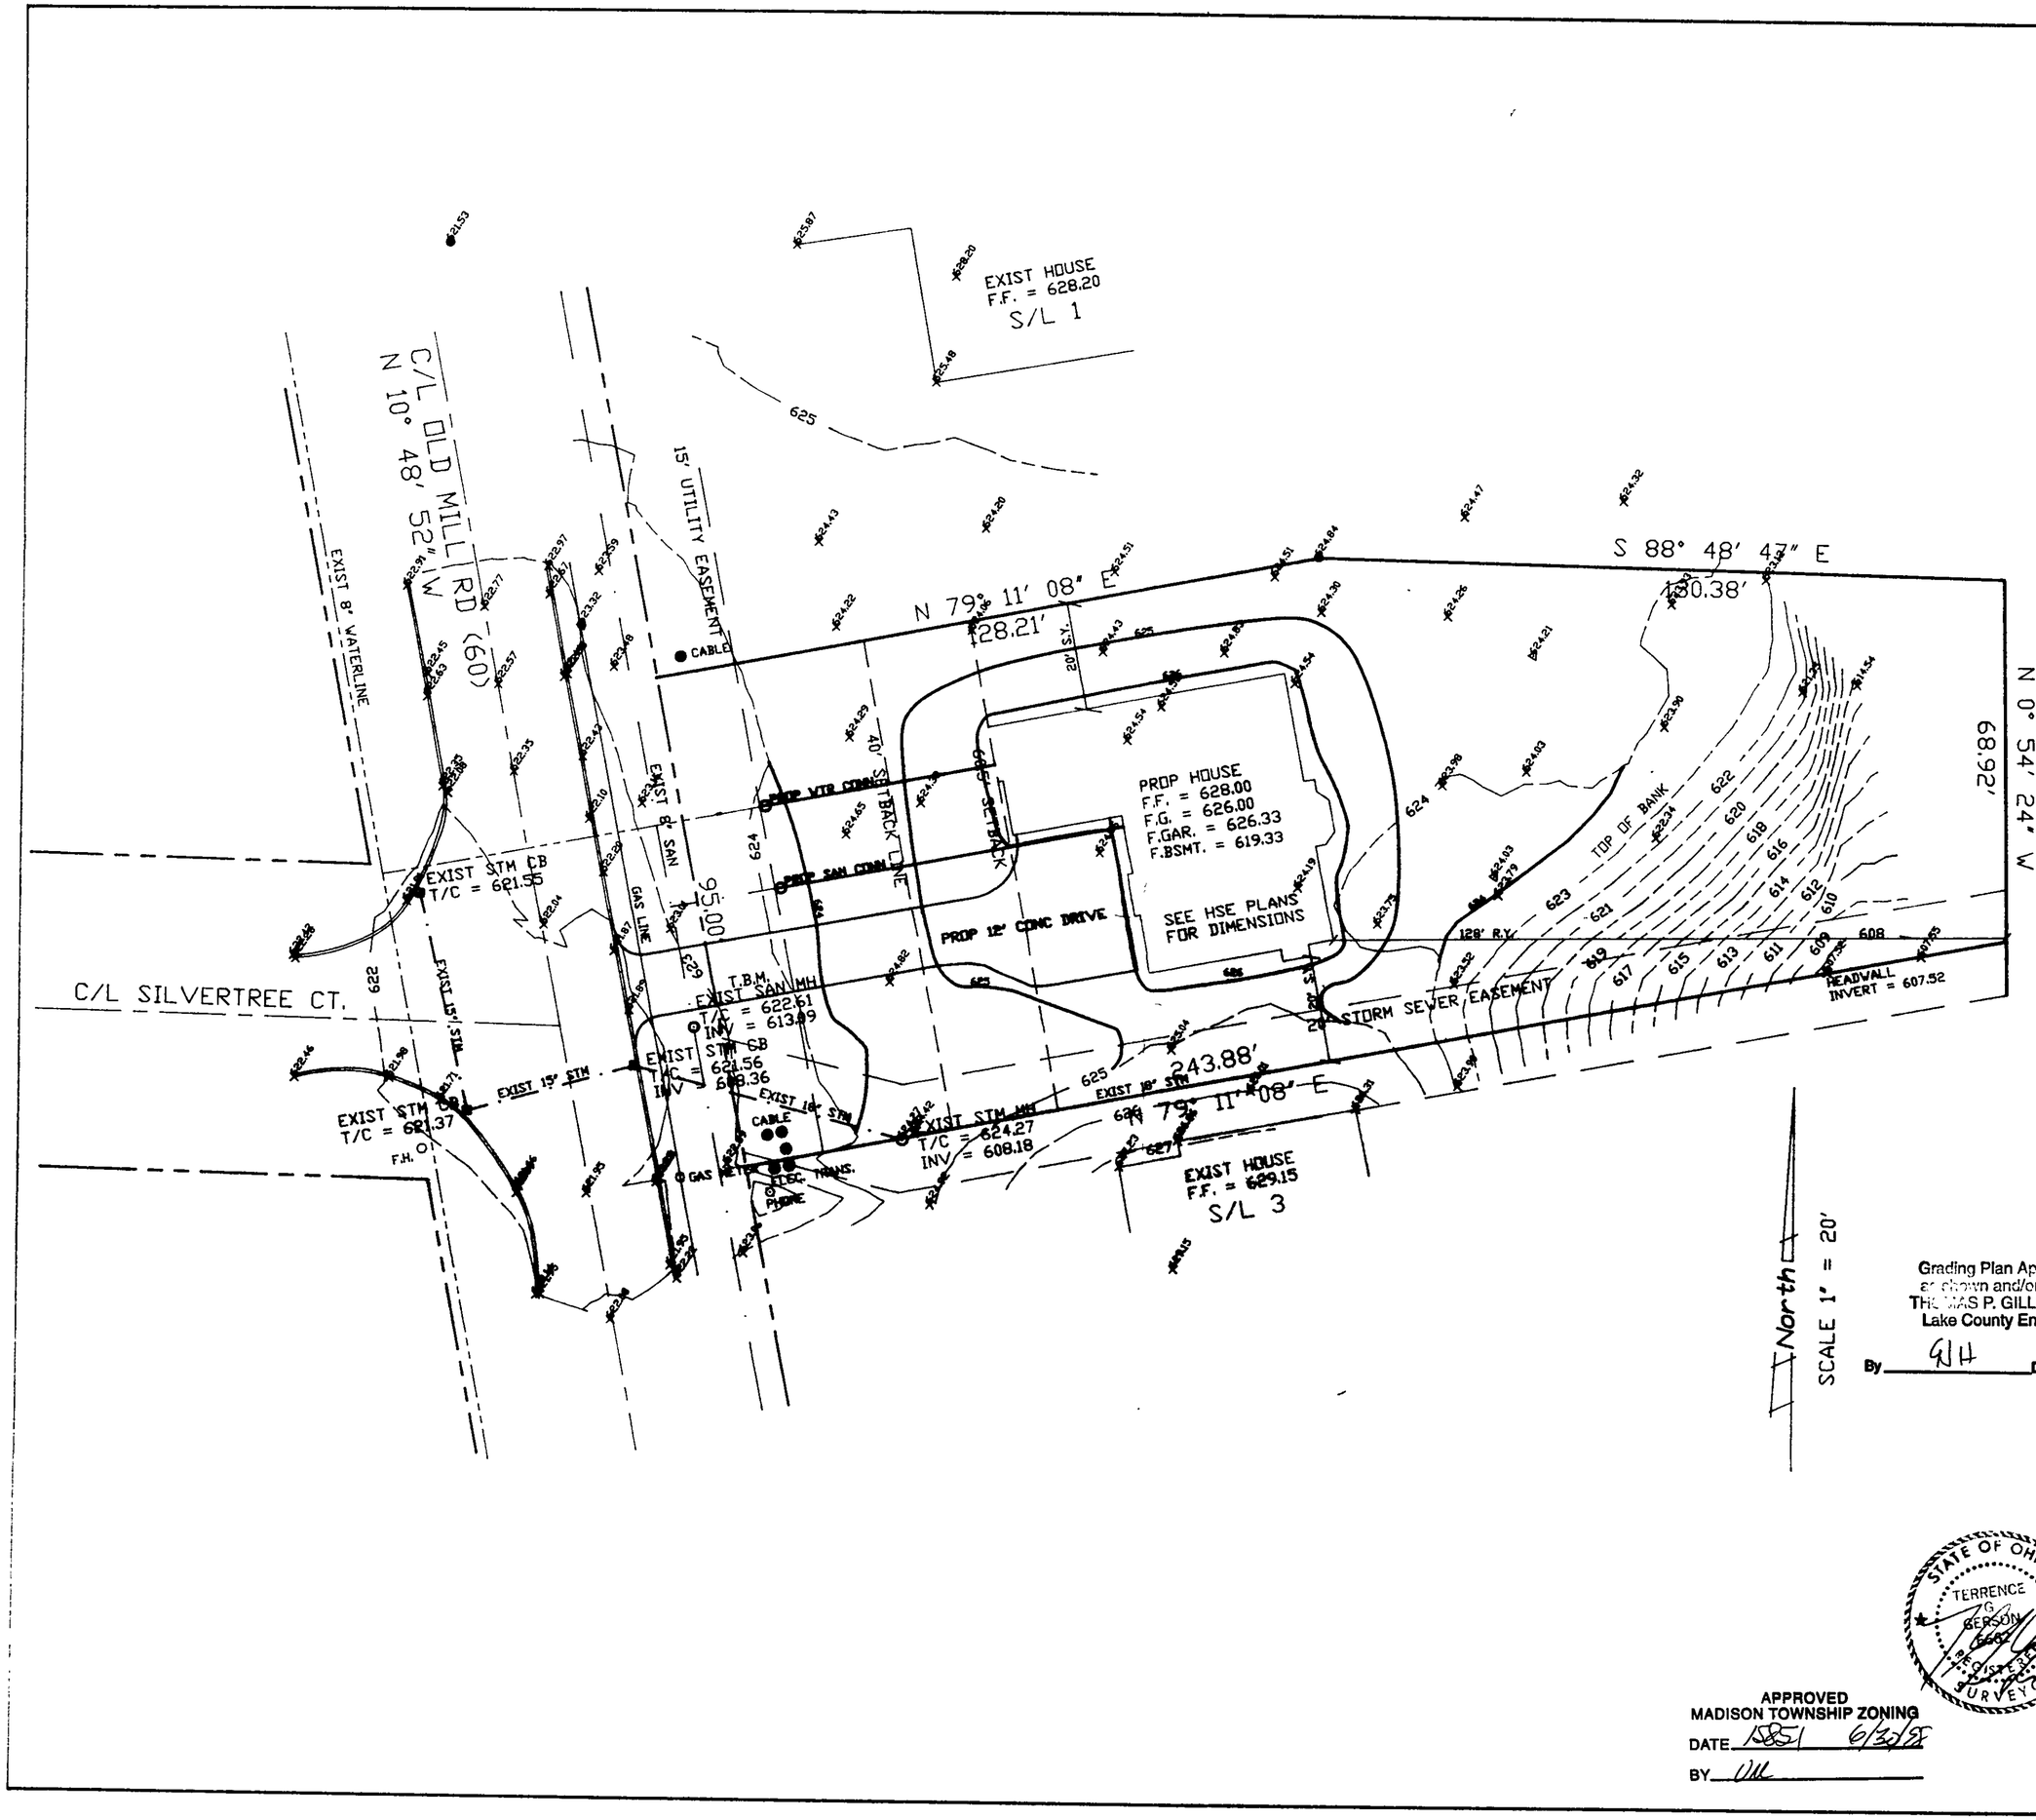

Grading Plan Approved
as shown and/or noted
THOMAS P. GILLES, P.E.
Lake County Engineer

By GJH Date 7-2-98

STATE OF OHIO
TERRENCE G. GERSON
6662
REGISTERED SURVEYOR

APPROVED
MADISON TOWNSHIP ZONING
DATE 15851 6/30/98
BY UM

WILLIAM R. GRAY ASSOCIATES, INC.
7519 MENTOR AVE. MENTOR, OHIO 44060
(440) 946-1616

TITLE
SITE PLAN
S/L 2 SILVERWOOD SUBD
MADISON, COUNTY OF LAKE, STATE OF OHIO

DATE 6-29-98 | DRAWN BY DJG | CHECKED BY TGG | SCALE 1" = 20'

JACK AUSTEN

SHEET NO.

DWG. NO. SUBLOT2.DWG