NOTE:
EXISTING HOUSES NORTH OF THIS LOT ARE AT 30 foot set-back.
HOUSES to South are at 35 foot set-back

SITE PLAN FOR RON WELCH

LOT ORKNEY

MADISON TOWNSHIP, LAKE CO. O.

PLAT BK. E PG. 86

20 APRIL 1991

SCALE 1" = 10 ft.

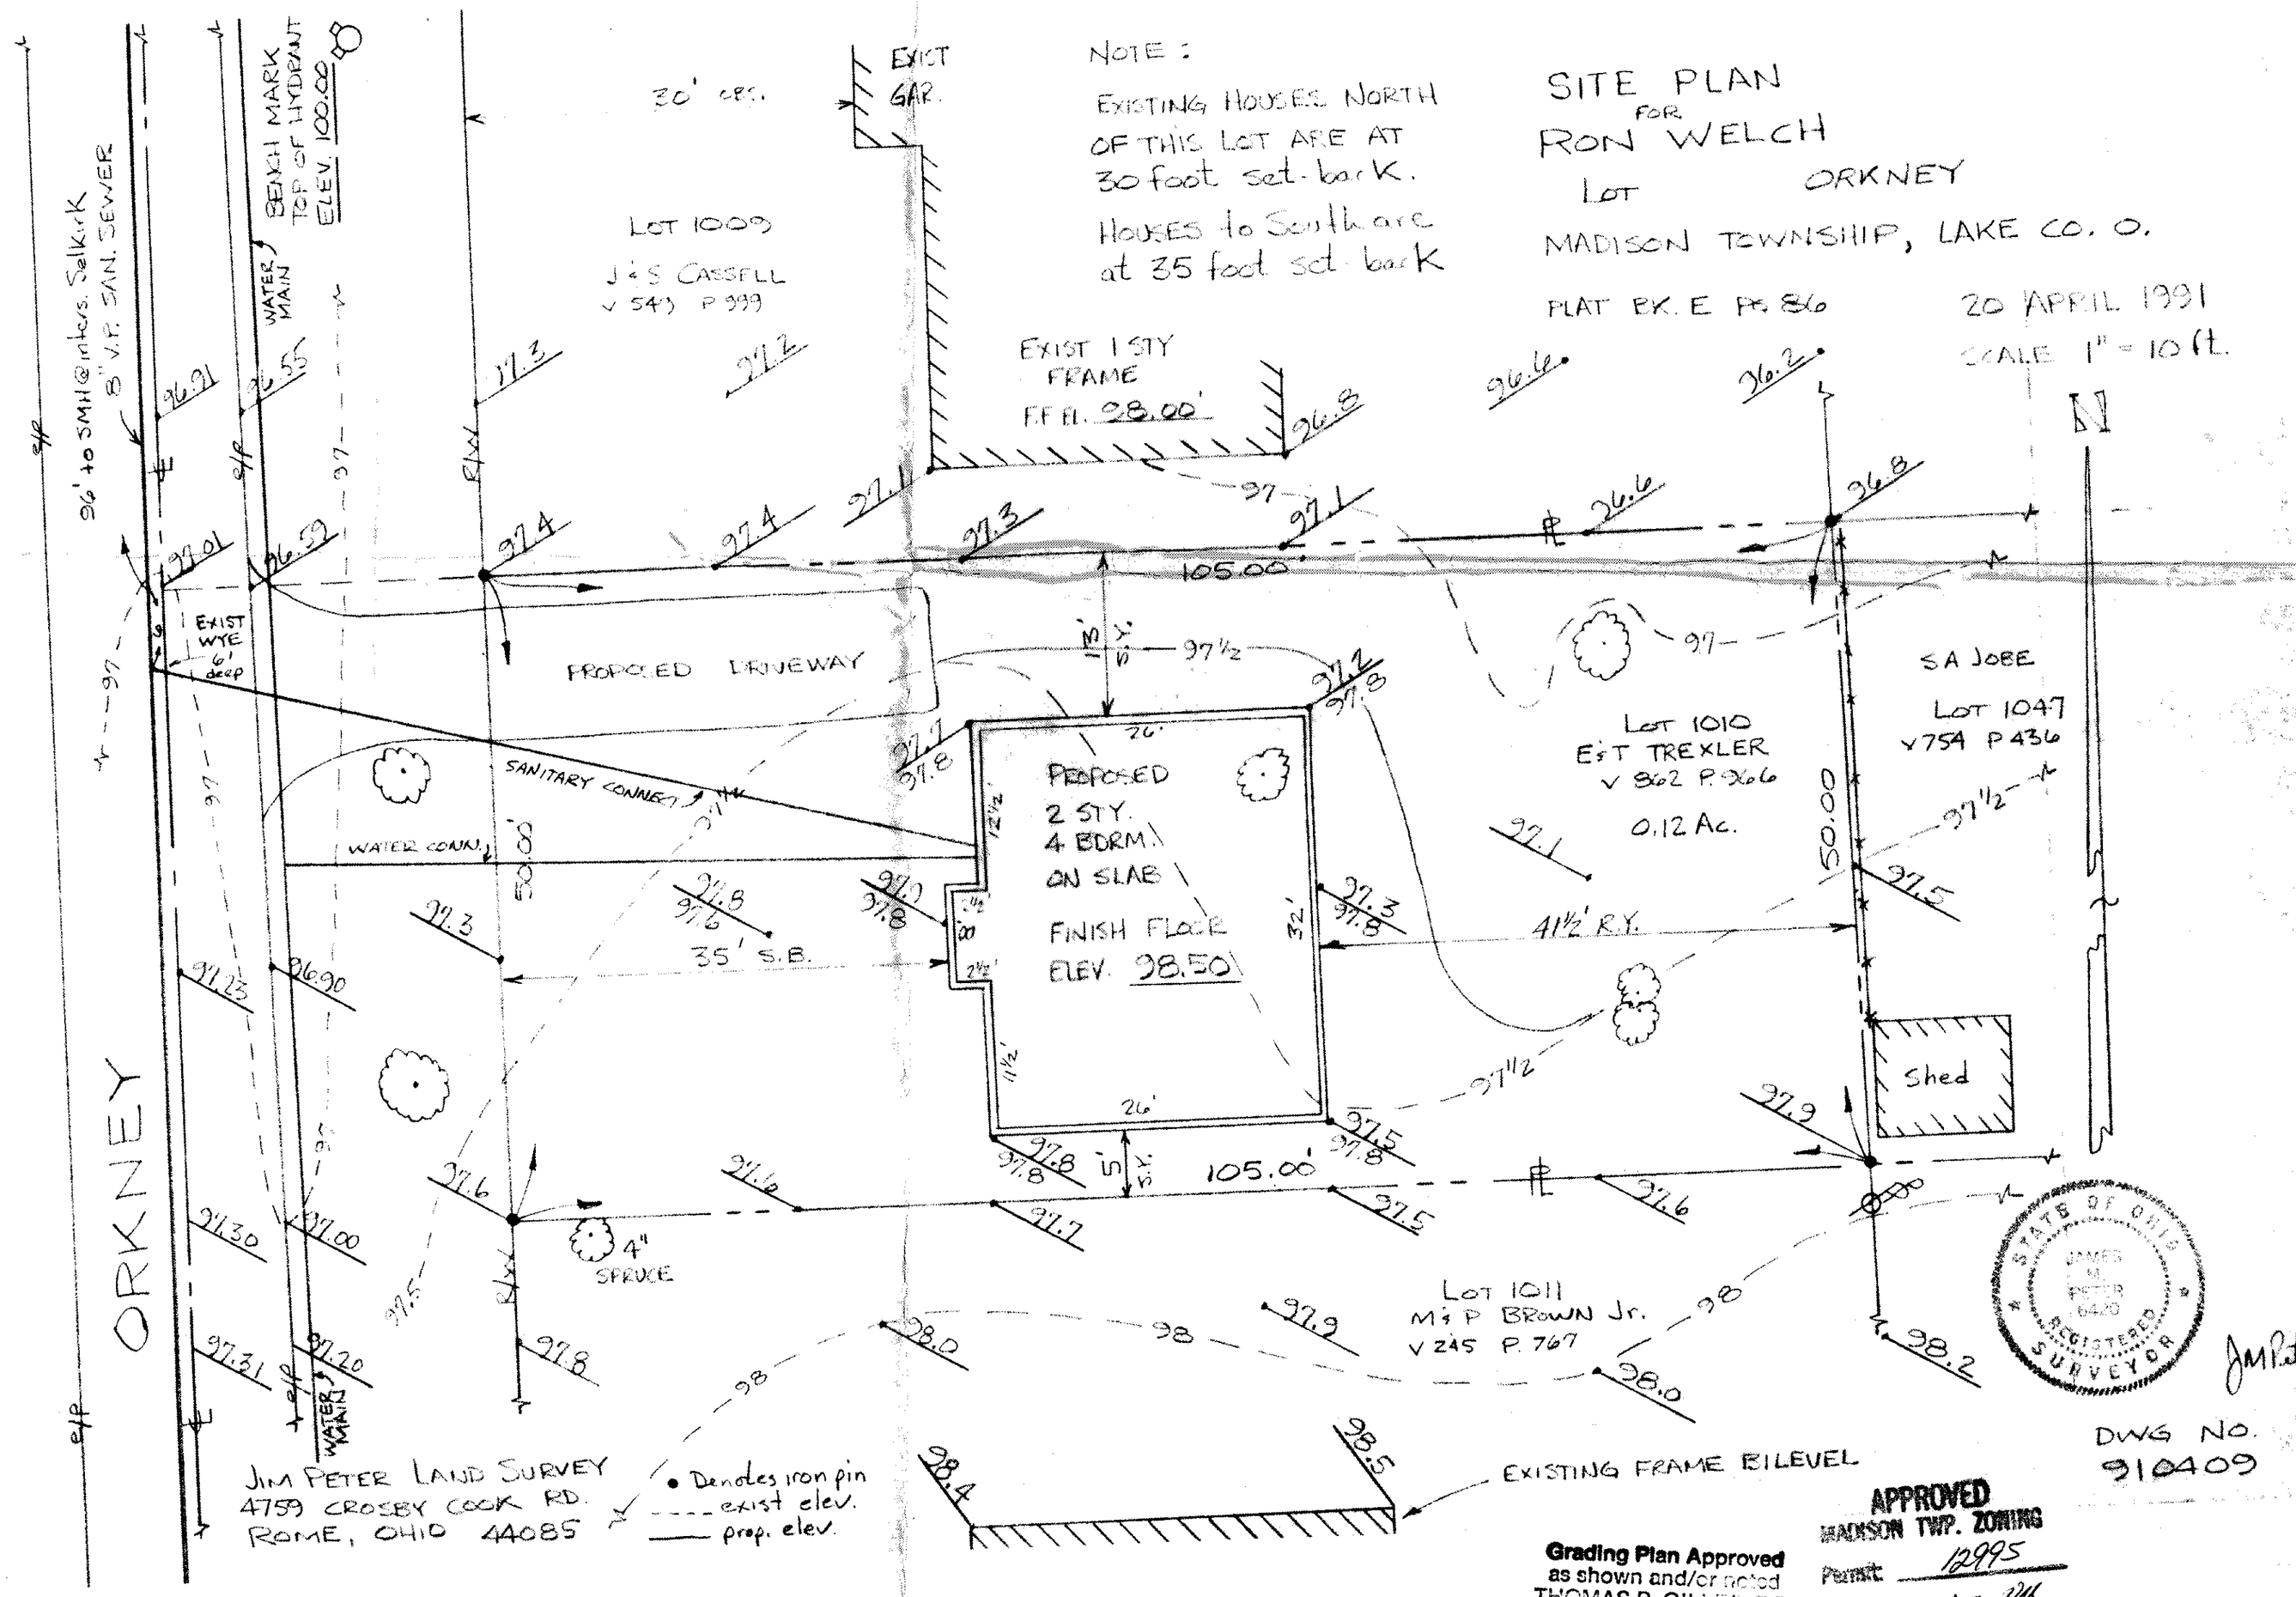

JM Peter

JIM PETER LAND SURVEY
4759 CROSBY COOK RD.
ROME, OHIO 44085

• Denotes iron pin
---- exist elev.
—— prop. elev.

DWG NO. 910409

Grading Plan Approved as shown and/or noted
THOMAS P. GILLES, P.E.
Lake County Engineer
By GJH Date 4/29/91

APPROVED
MADISON TWP. ZONING
Permit 12995
Zoning Inspector. JMC
APR. 25 1991