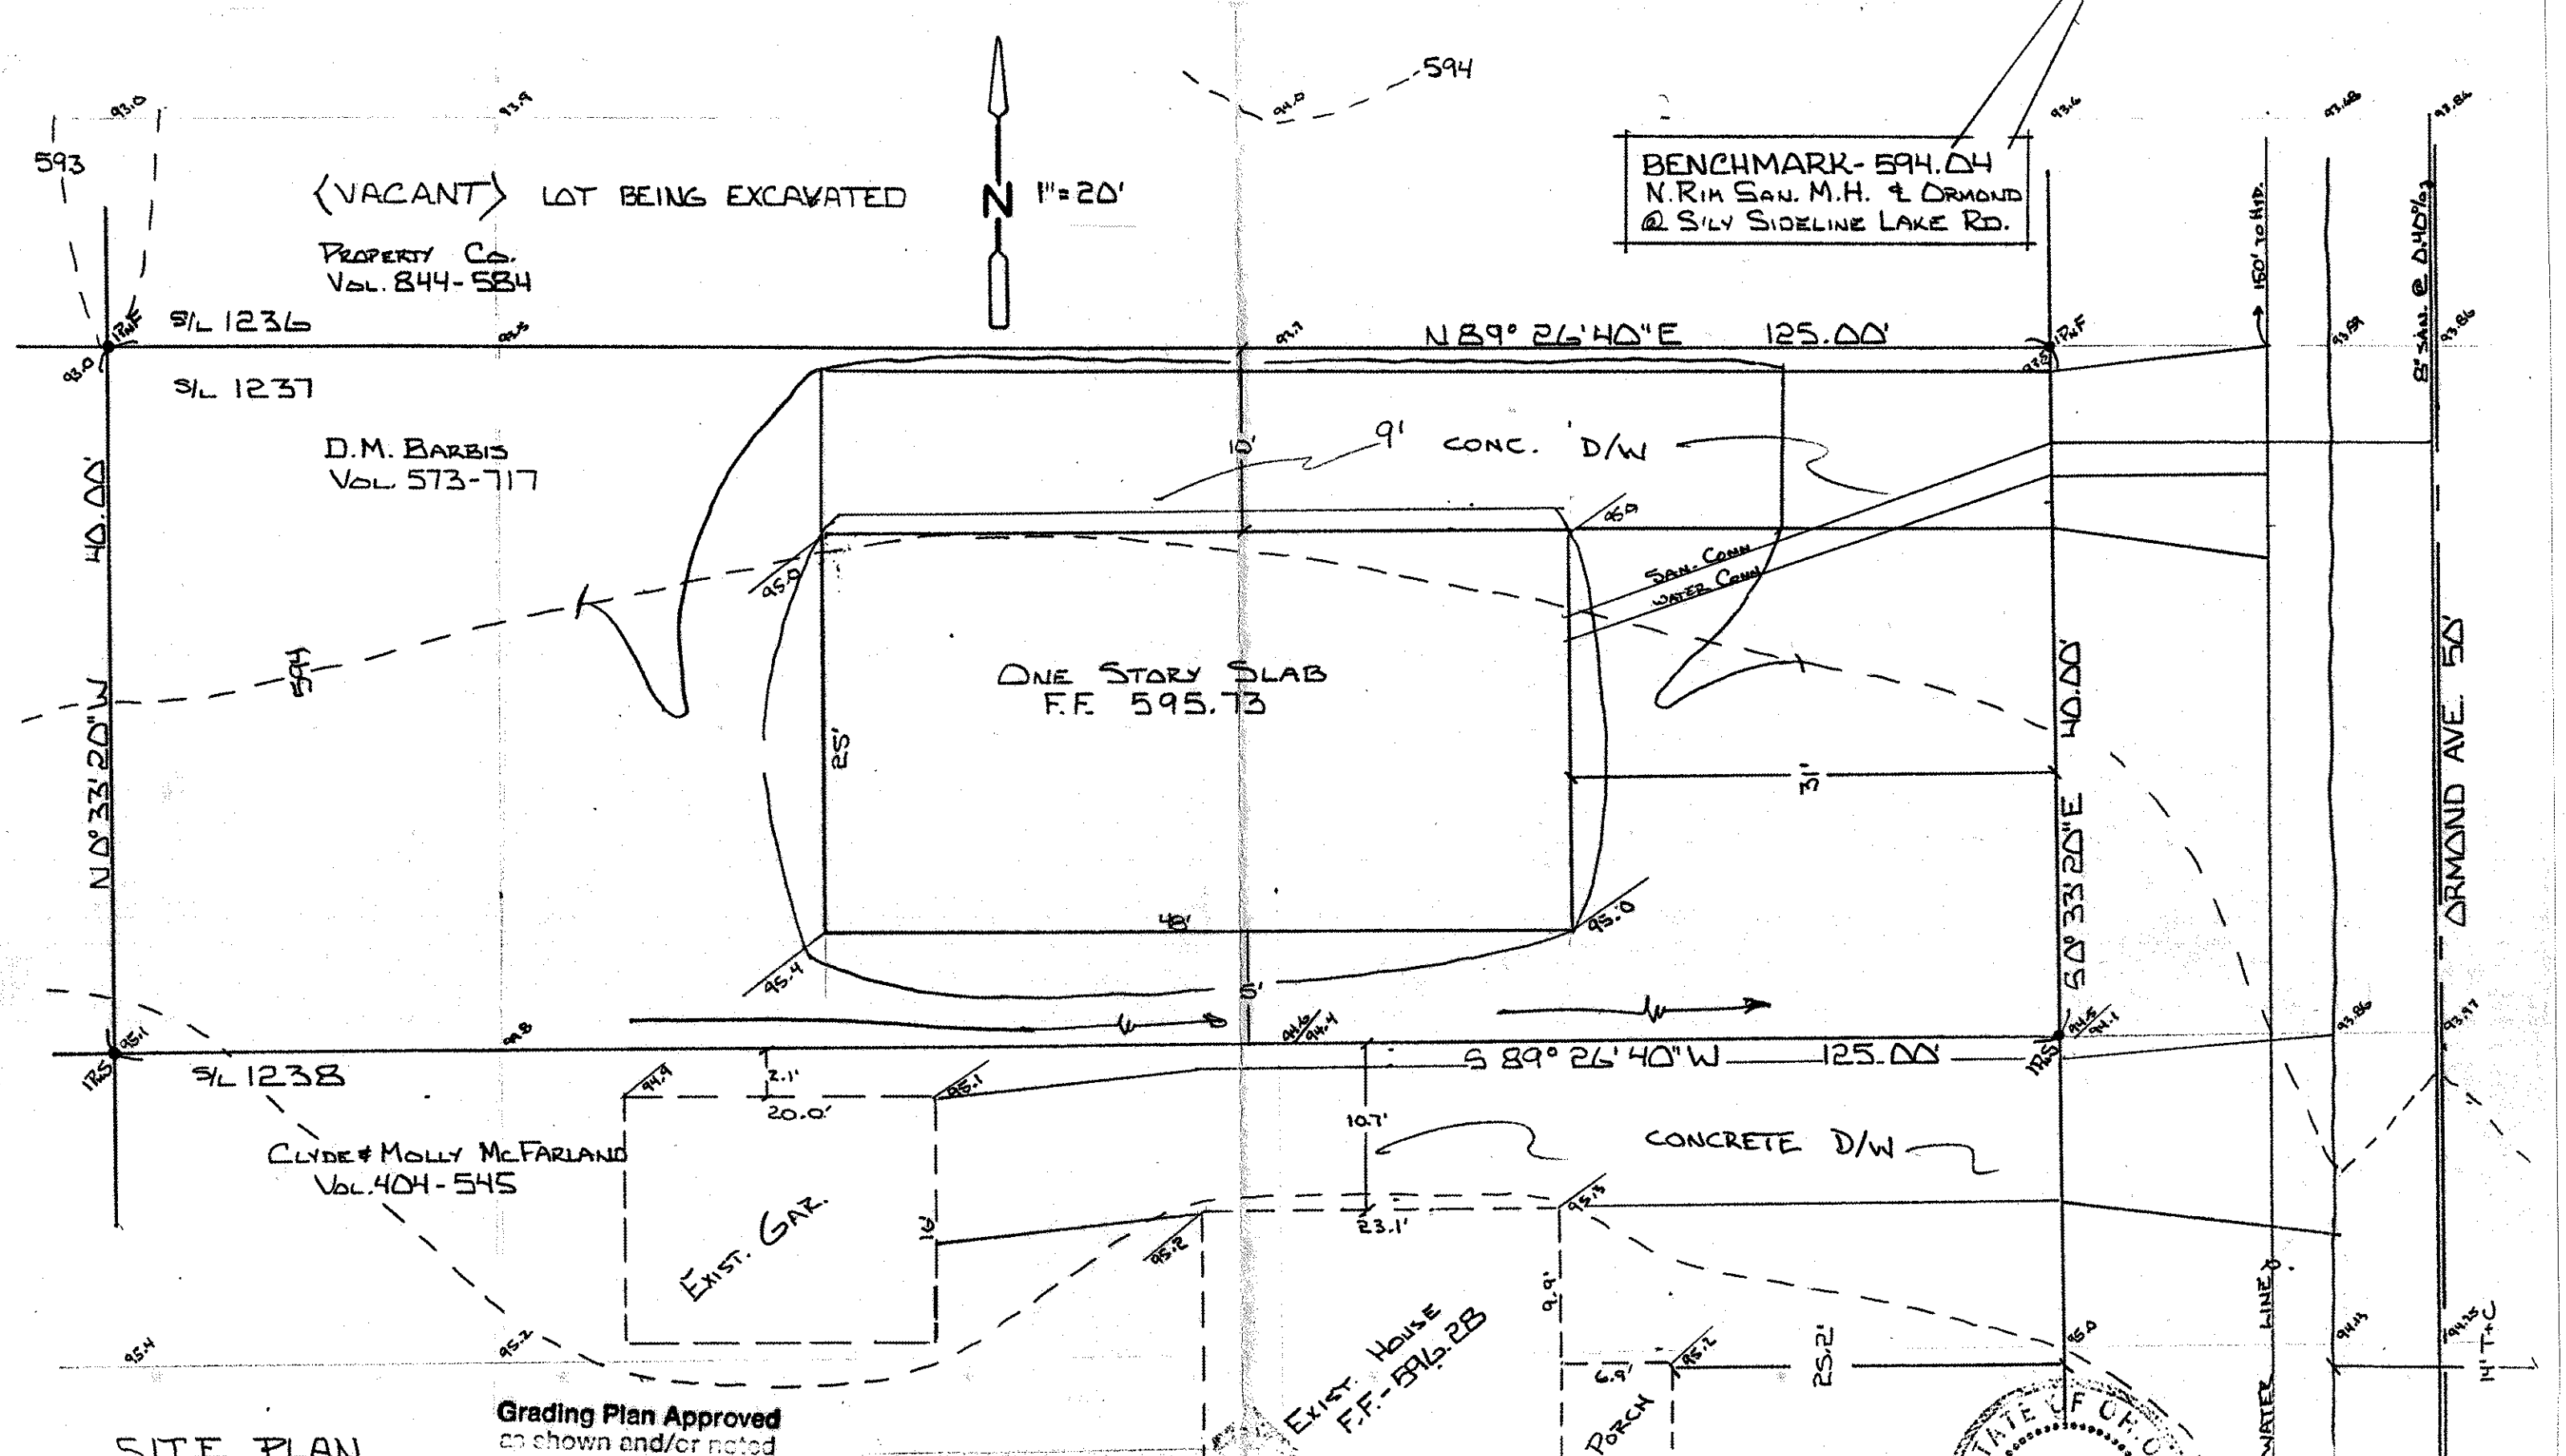

SITE PLAN
FOR
BILL BARBIS
BEING SUBLOT 1237 IN THE
CUMINGS BEACH PARK SUBD.
MADISON TWP. LAKE COUNTY, OHIO.

Grading Plan Approved
as shown and/or noted
THOMAS P. GILLED, P.E.
Lake County Engineer
By GJH Date 12/10/90

I, the undersigned hereby certify that this topography, indicated by 1' contours, and elevations shown hereon represent an actual field survey made by me on 11-30-90 and that the elevations were taken at appropriate intervals and that as of that date they existed as indicated hereon.

J.M. Coffman P.S. No 6857

APPROVED
MADISON TWP. ZONING
Permit: 12923
Zoning Inspector: UR
DEC 07 1990

STATE OF OHIO
THOMAS MARC COFFMAN
6857
REGISTERED
SURVEYOR