Grading Plan Approved
as shown and/or noted
THOMAS P. GILLES, P.E.
Lake County Engineer
By 61H Date 3 1194

APPROVED
MADISON TWP. ZONING
Permit: 1022
Zoning Inspector: [illegible]
MAR. 08 1994

SITE PLAN
FOR
BILL BARBIS
BEING S/L 89 IN THE MADISON BEACH
SUB'D. IN MADISON TOWNSHIP LAKE
COUNTY OHIO.

SUBLOT	SETBACK
83	38.1'
85	34.6'
BLOCK 'B'	40.0'
90	37.5'
91	42.3'
92	25.4'
AVE	36.3'

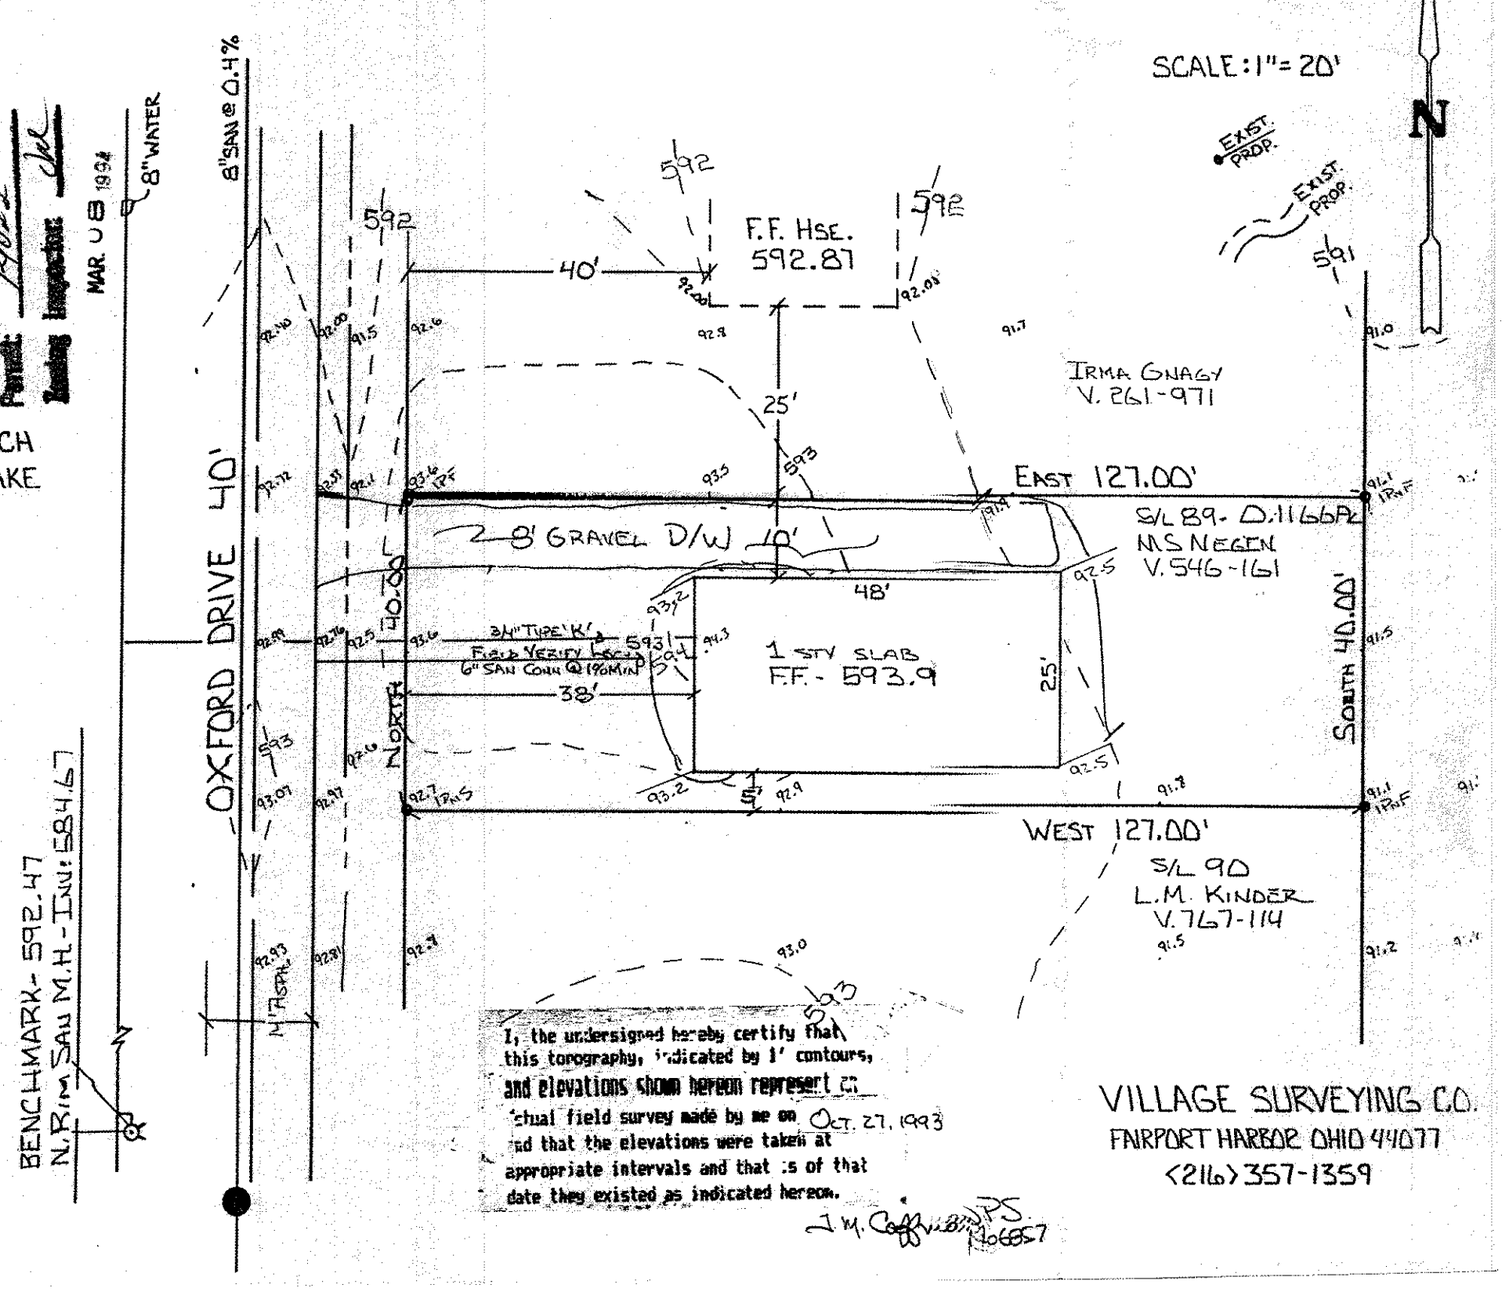

I, the undersigned hereby certify that this topography, indicated by 1' contours, and elevations shown hereon represent an actual field survey made by me on Oct. 27, 1993 and that the elevations were taken at appropriate intervals and that as of that date they existed as indicated hereon.

J. M. Coffman PS 6857

VILLAGE SURVEYING CO.
FAIRPORT HARBOR OHIO 44077
<216> 357-1359