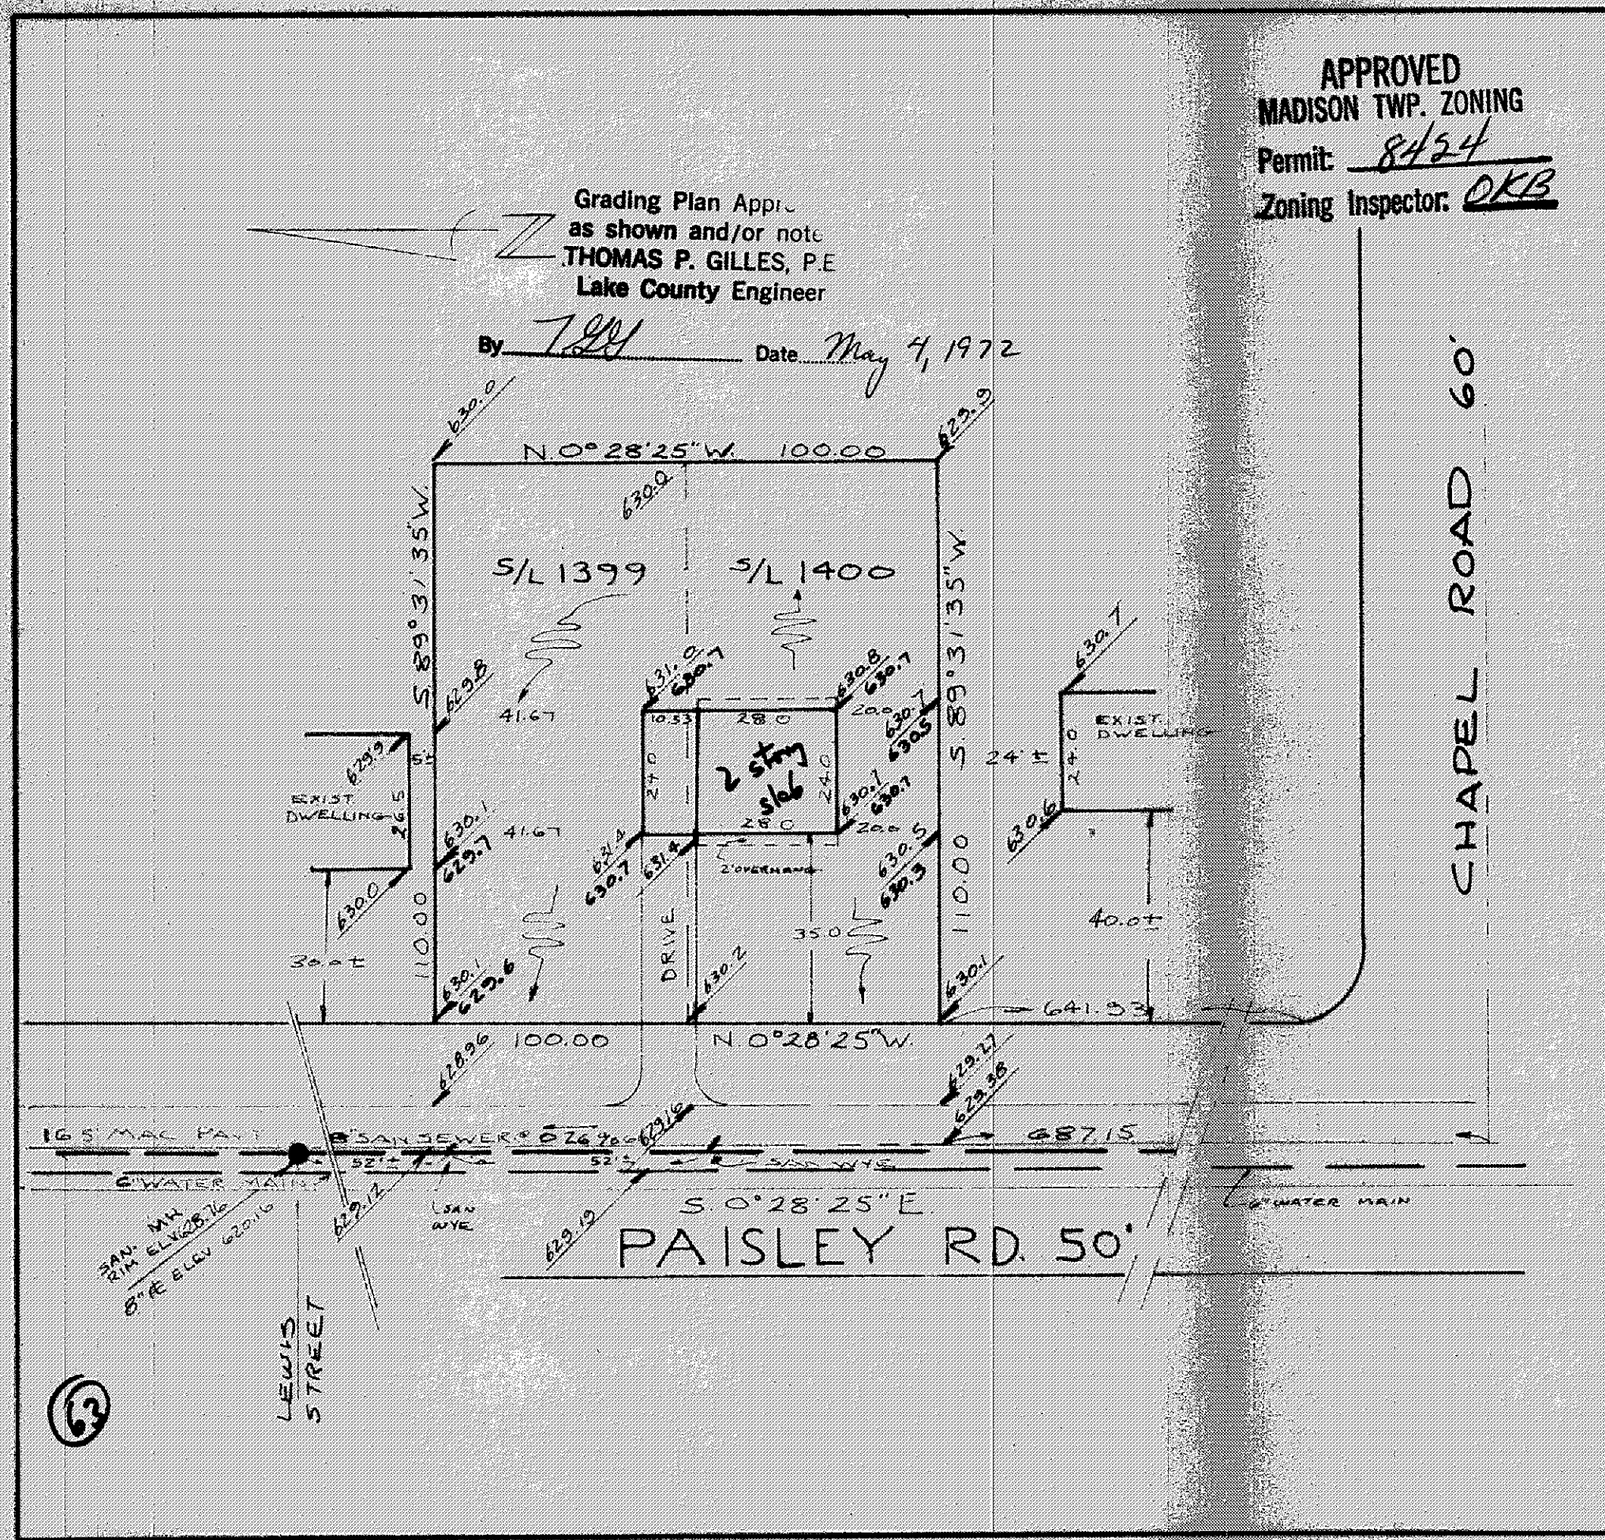

SITE PLAN

MADISON (TOWNSHIP) LAKE COUNTY, OHIO

for: WINSLOW HOMES INC. (CLIENT / OWNER)

1941 Paisley Road (ADDRESS / STREET) Madison (CITY) 44057 (ZIP)

MADISON GOLF LAKELANDS (RECORD SUBDIVISION)	LOT / TRACT
E (VOLUME) 68 (PAGE)	VOLUME / PAGE
1399-1400 (SUBLOT NO.) PAISLEY RD (STREET)	PERM. PARCEL # / STREET

LEGEND

SANITARY MANHOLE
STORM MANHOLE
INLET OR CATCH BASIN
HYDRANT
EXISTING CONTOURS
PROPOSED CONTOURS
EXIST. ELEV. 100.0 / 100.0 PROP. ELEV.

WATER VALVE (GAS)
WATER METER (GAS)
AS BUILT ELEVATION
DIRECTION OF SURFACE DRAINAGE

REMARKS

ALL BOUNDARY DATA SHOWN WAS OBTAINED FROM (DEEDS, RECORDED SUBDIVISION PLAT, OR OTHER PUBLIC RECORDS)

DESIGN CERTIFICATION

THIS PLAT WAS PREPARED BY ME, AND IS CORRECT TO THE BEST OF MY KNOWLEDGE AND BELIEF.

Richard Bilski PS#5244

NAME SURVEYOR REGISTRATION NO.

CHECK LIST

DIMENSIONS
BEARINGS
TIE TO NEAREST STREET
SUBLOT NO. PARCEL NO
SURROUNDING OWNERS
BLDG DIMENSIONS FIN GR
BLDG TIES FLR GRADES
APRON TYPE WIDTH THICKNESS
SIDEWALK TYPE WIDTH THICKNESS
CULVERT TYPE DIA LENGTH

WATER MAIN SIZE LOCATION
SAN SEWER SIZE % GR LOC.
SAN M.H. CAST ELEV. INV ELEV.
SAN CONN SIZE LOC. DEPTH
STORM SEWER SIZE % GR LOC.
STORM MH. CAST ELEV. INV. ELEV.
PAVT. TYPE GRADE CURBS
GAS LINE LOC SIZE PRESSURE
SEPTIC TANK SIZE LOC
WELL LOCATION

RIVISIONS		
NO.	DATE	BY
1	APR. 14 '72	RJB
2		
3		
4		
5		

PLAN PREPARED BY:

DEBEVEC-SALO & ASSOC, INC.
CIVIL ENGINEERS - SURVEYORS NAME
130 E. JACKSON ST PAINESVILLE, O.
ADDRESS

DRAWN BY RJB	SCALE 1" = 30'	PHONE NO.
CHK'D	DATE MAR '72	DRAWING NO
CREW CHIEF	APP'D	3574-1399

63

11X17 PRINTED ON NO. 1000H CLEARPRINT