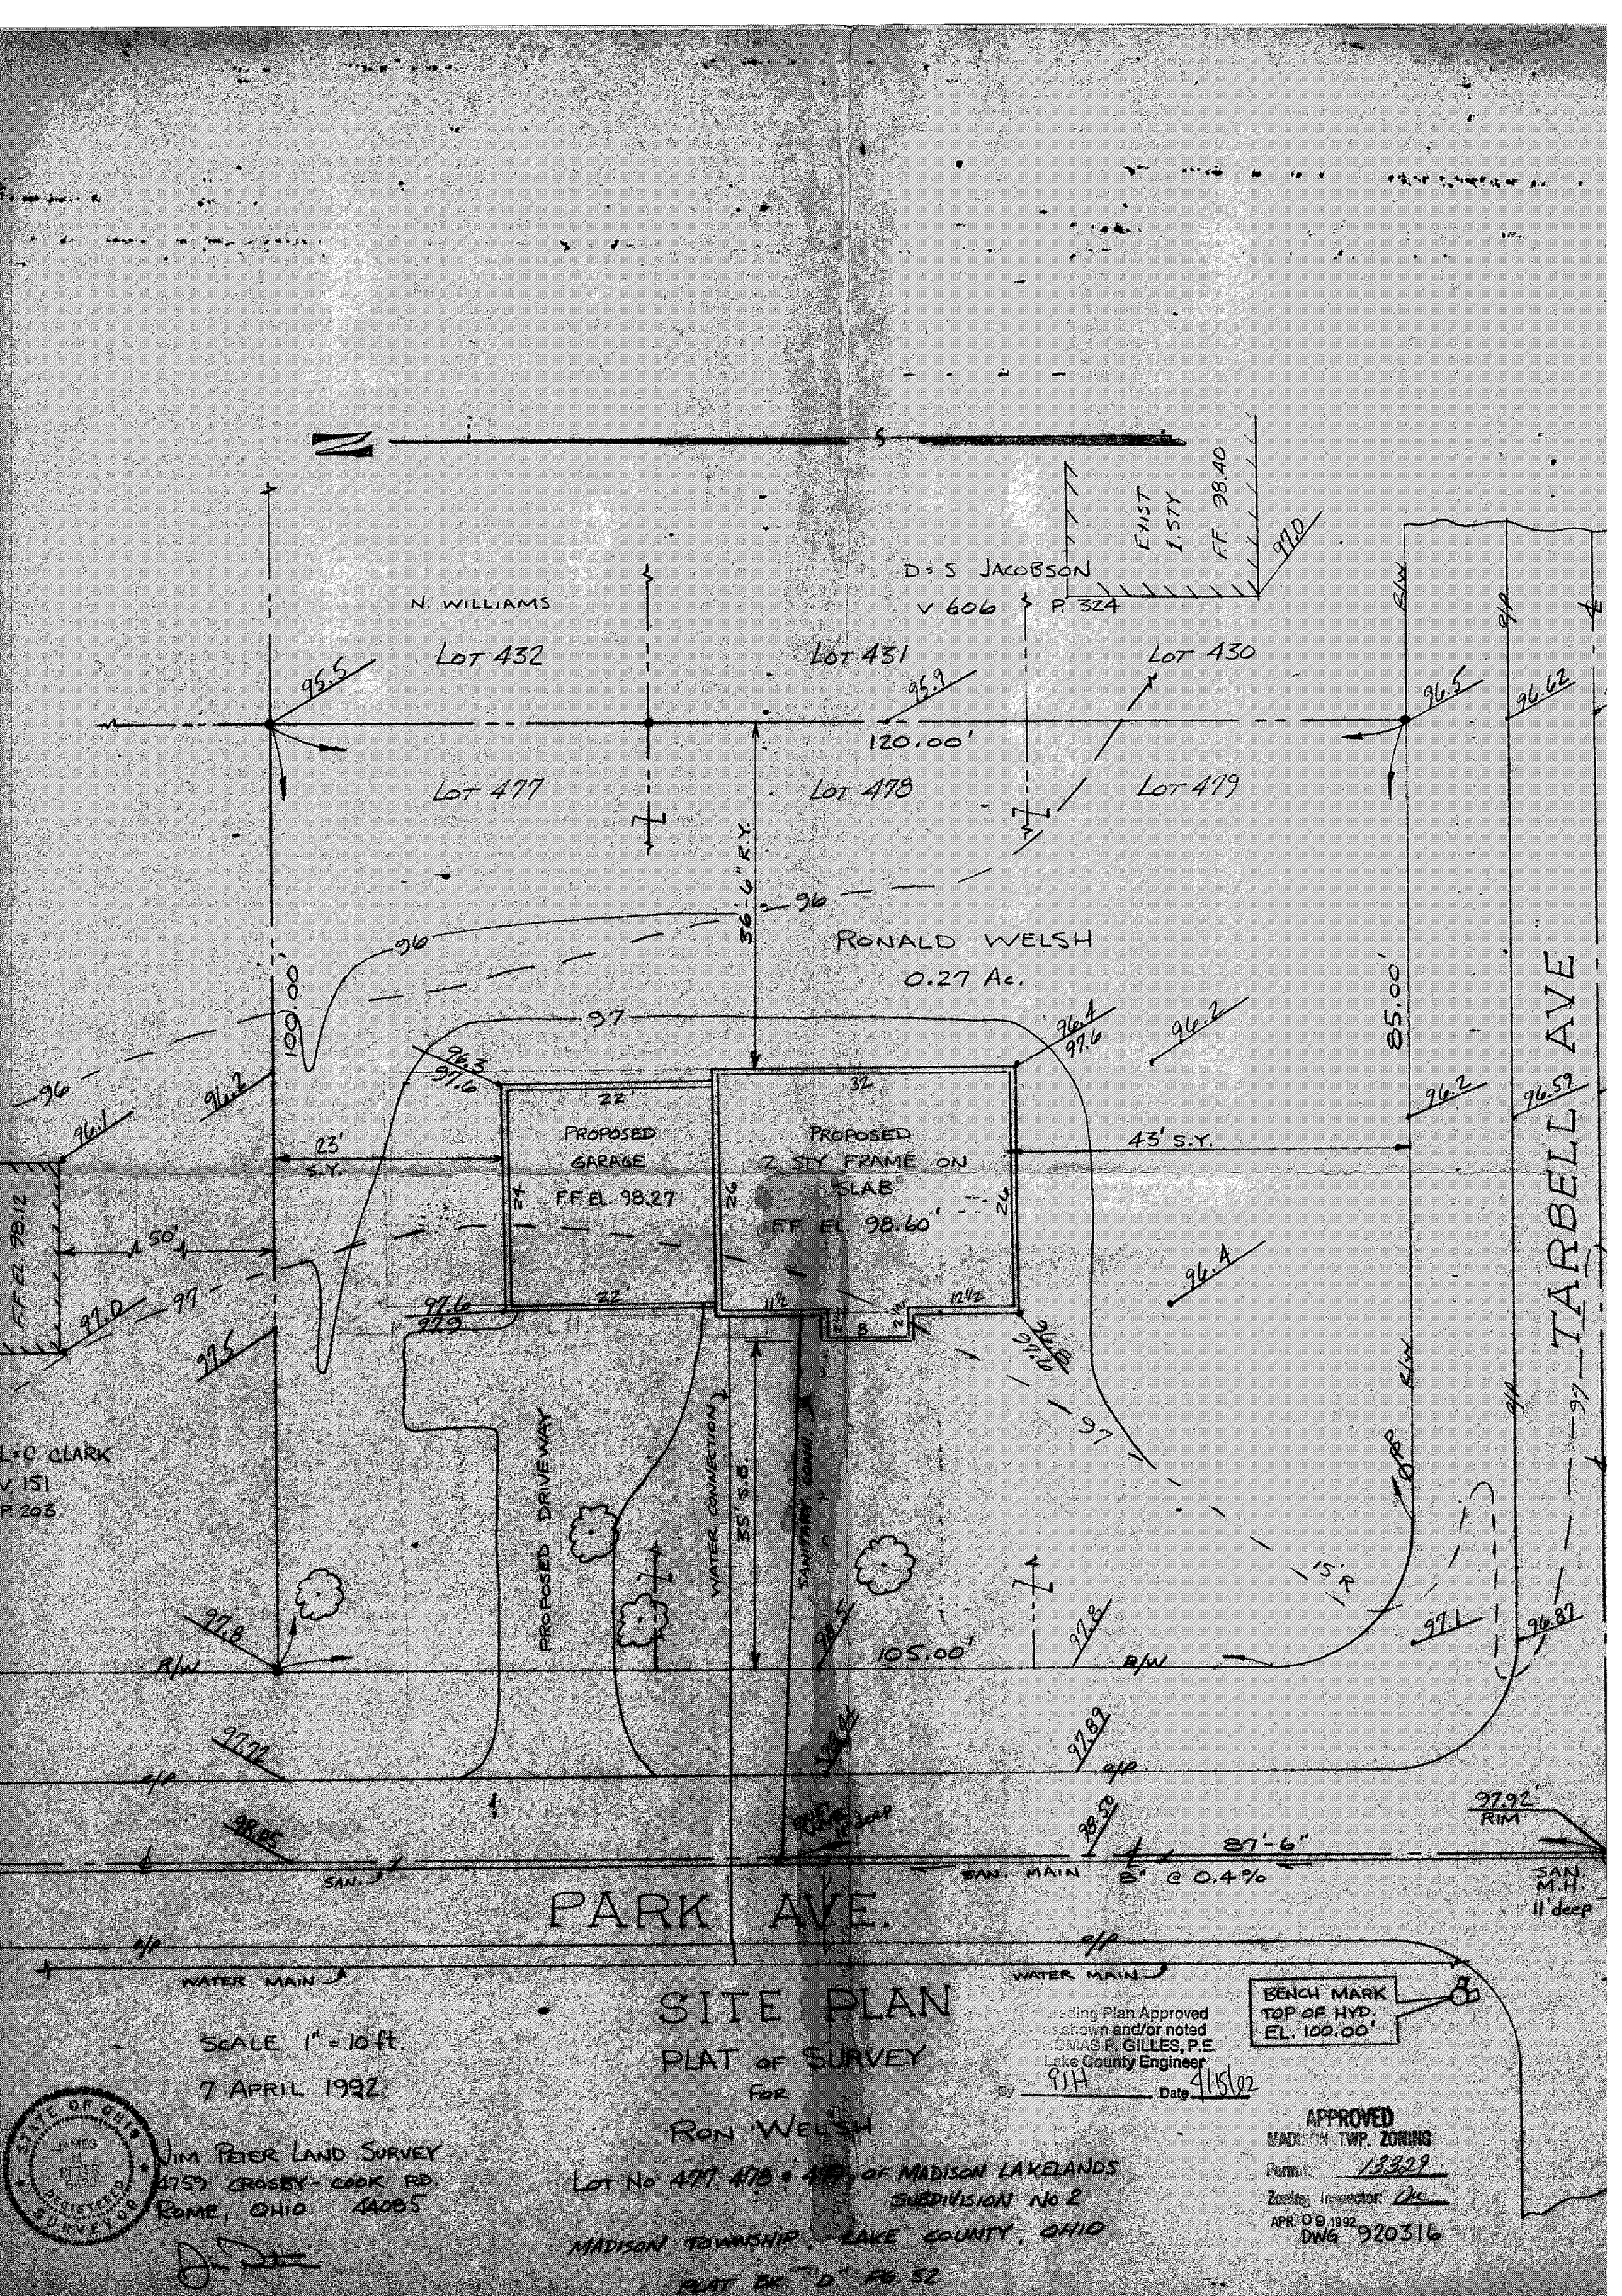

SITE PLAN

PLAT OF SURVEY

FOR

RON WELSH

LOT NO 477, 478 & 479 OF MADISON LAKELANDS SUBDIVISION NO 2

MADISON TOWNSHIP, LAKE COUNTY, OHIO

PLAT BK "D" PG. 52

SCALE 1" = 10 ft.

7 APRIL 1992

JIM PETER LAND SURVEY
4759 CROSBY-COOK RD.
ROME, OHIO 44085

STATE OF OHIO — JAMES M. PETER 6120 — REGISTERED SURVEYOR

Building Plan Approved as shown and/or noted
THOMAS P. GILLES, P.E.
Lake County Engineer
By RJH Date 4/15/92

APPROVED
MADISON TWP. ZONING
Permit 13329
Zoning Inspector
APR 09 1992
DWG 920316