APPROVED
MADISON TWP. ZONING
Permit: 8447
Zoning Inspector:

1808

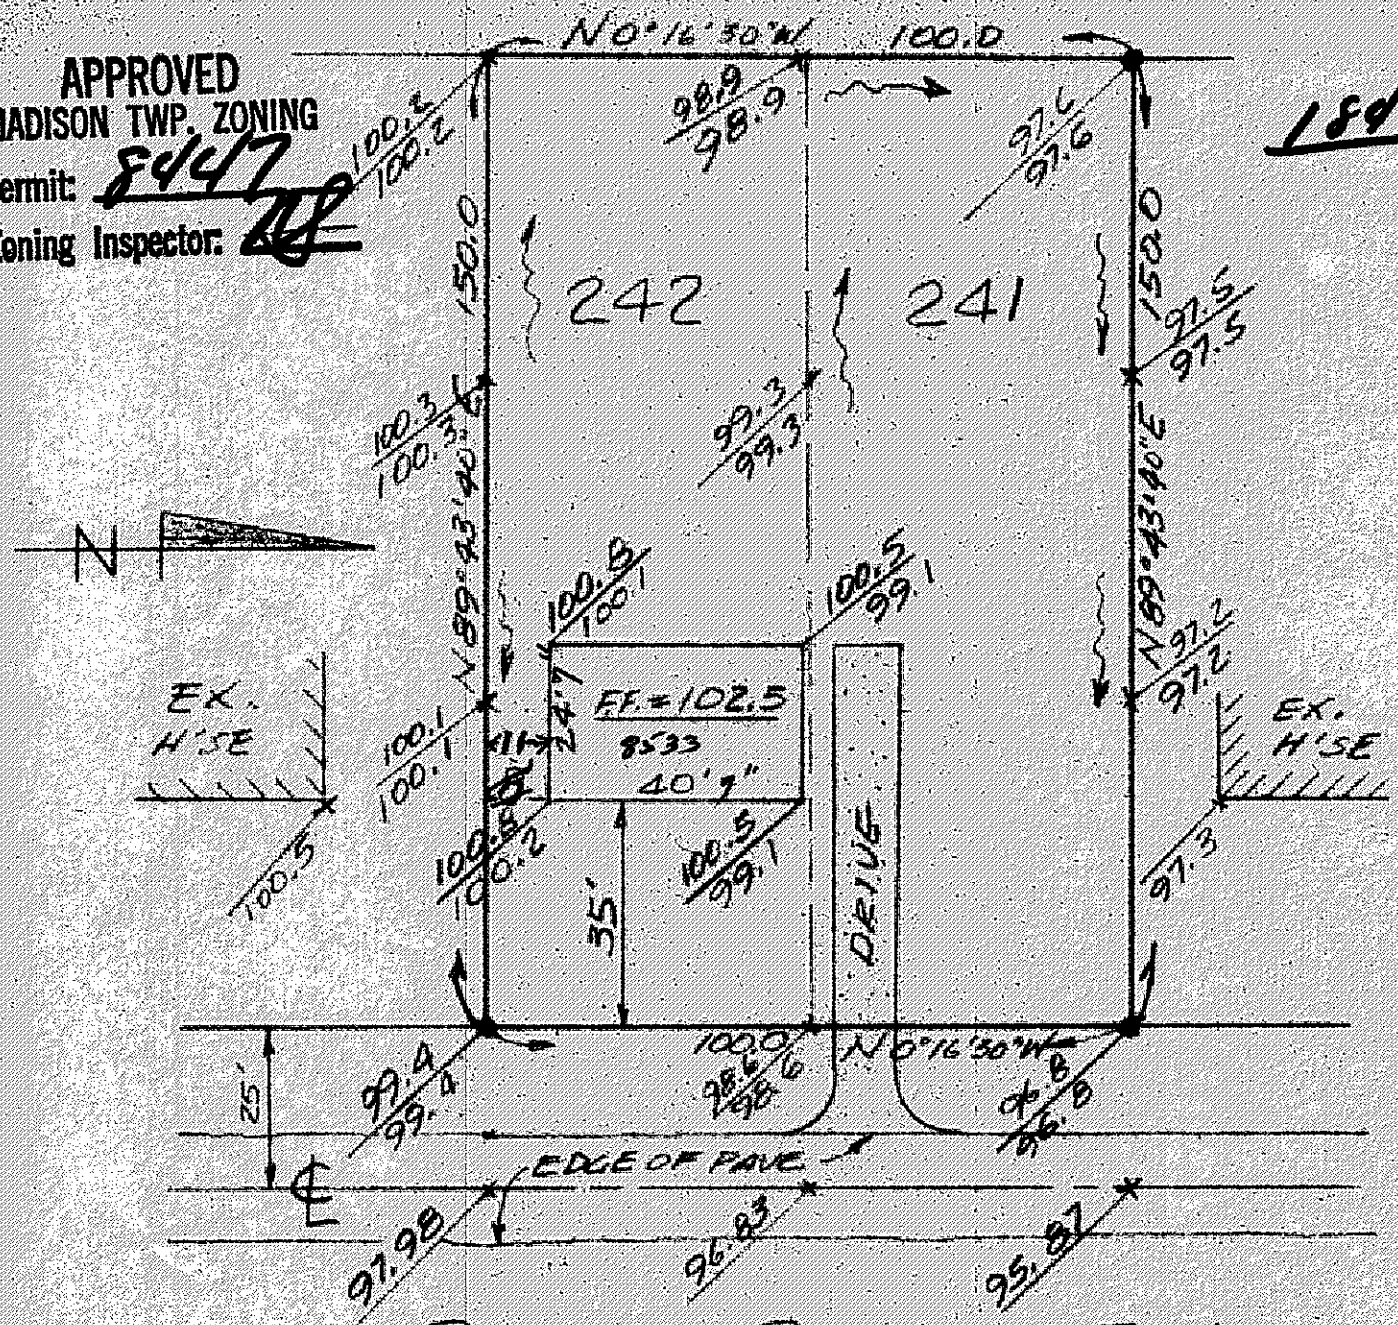

Grading Plan Approved
as shown and/or noted
THOMAS P. GILLES, P.E.
Lake County Engineer
By TPG Date 16 May 72

GRADING PLAN
FOR
GINGER CONSTR. CO.
S/L 241 & 242 MADISON GOLF LAKELAND
MADISON TWP. LAKE CO. OHIO
SCALE: 1"=30' MAY, 1972

NOTE: UNDERLINED EL. ARE FINISHED GRADE.
B.M. - B.L. MON. IN POLE #59234 EL. 100.00

FULLERTON-KERR AND ASSOCIATES
REGISTERED ENGINEERS AND SURVEYORS
PAINESVILLE, OHIO