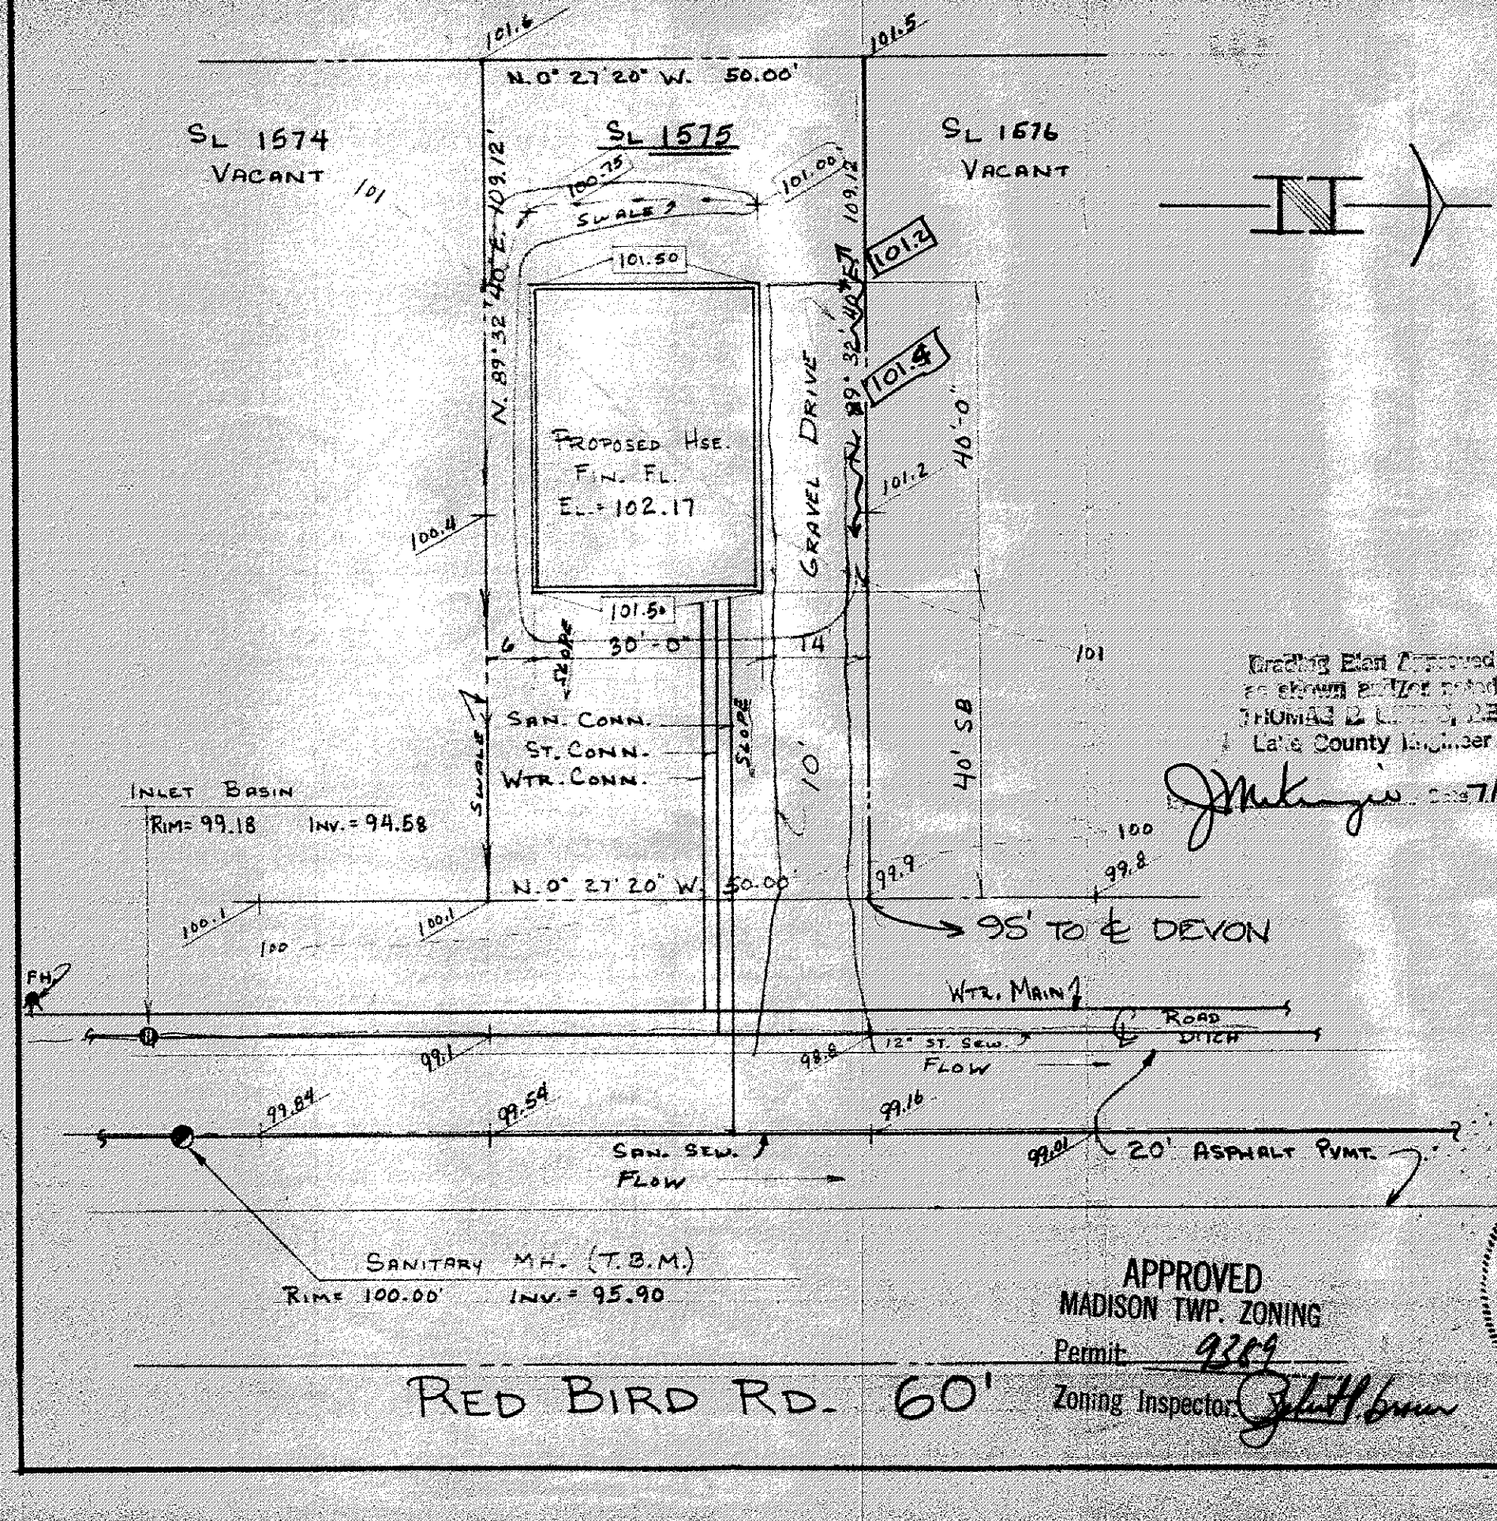

Grading Plan Approved as shown and/or noted
THOMAS J. [illegible], P.E.
Lake County Engineer
7/27/76

APPROVED
MADISON TWP. ZONING
Permit: 9389
Zoning Inspector: [signature]

STATE OF OHIO
WM. R. GRAY
2752
REGISTERED PROFESSIONAL SURVEYOR

SITE PLAN FOR:

BILL SNYDER
7650 CHIPPEWA RD.
BRECKSVILLE, OHIO

BEING SUBLOT NO. 1575 IN THE MADISON GOLF-LAKELANDS SUBD.# 2 IN MADISON, OHIO.

PREPARED BY:

WM. R. GRAY ASSOC. INC.
7547 MENTOR AVE.
MENTOR, OHIO

DATE: JULY 26, 1976 SCALE: 1"=20'

CERTIFICATION:

I HEREBY CERTIFY THAT THIS PLAT IS CORRECT TO THE BEST OF MY KNOWLEDGE.

By: Wm. R. Gray.
WM. R. GRAY R.S. #2752