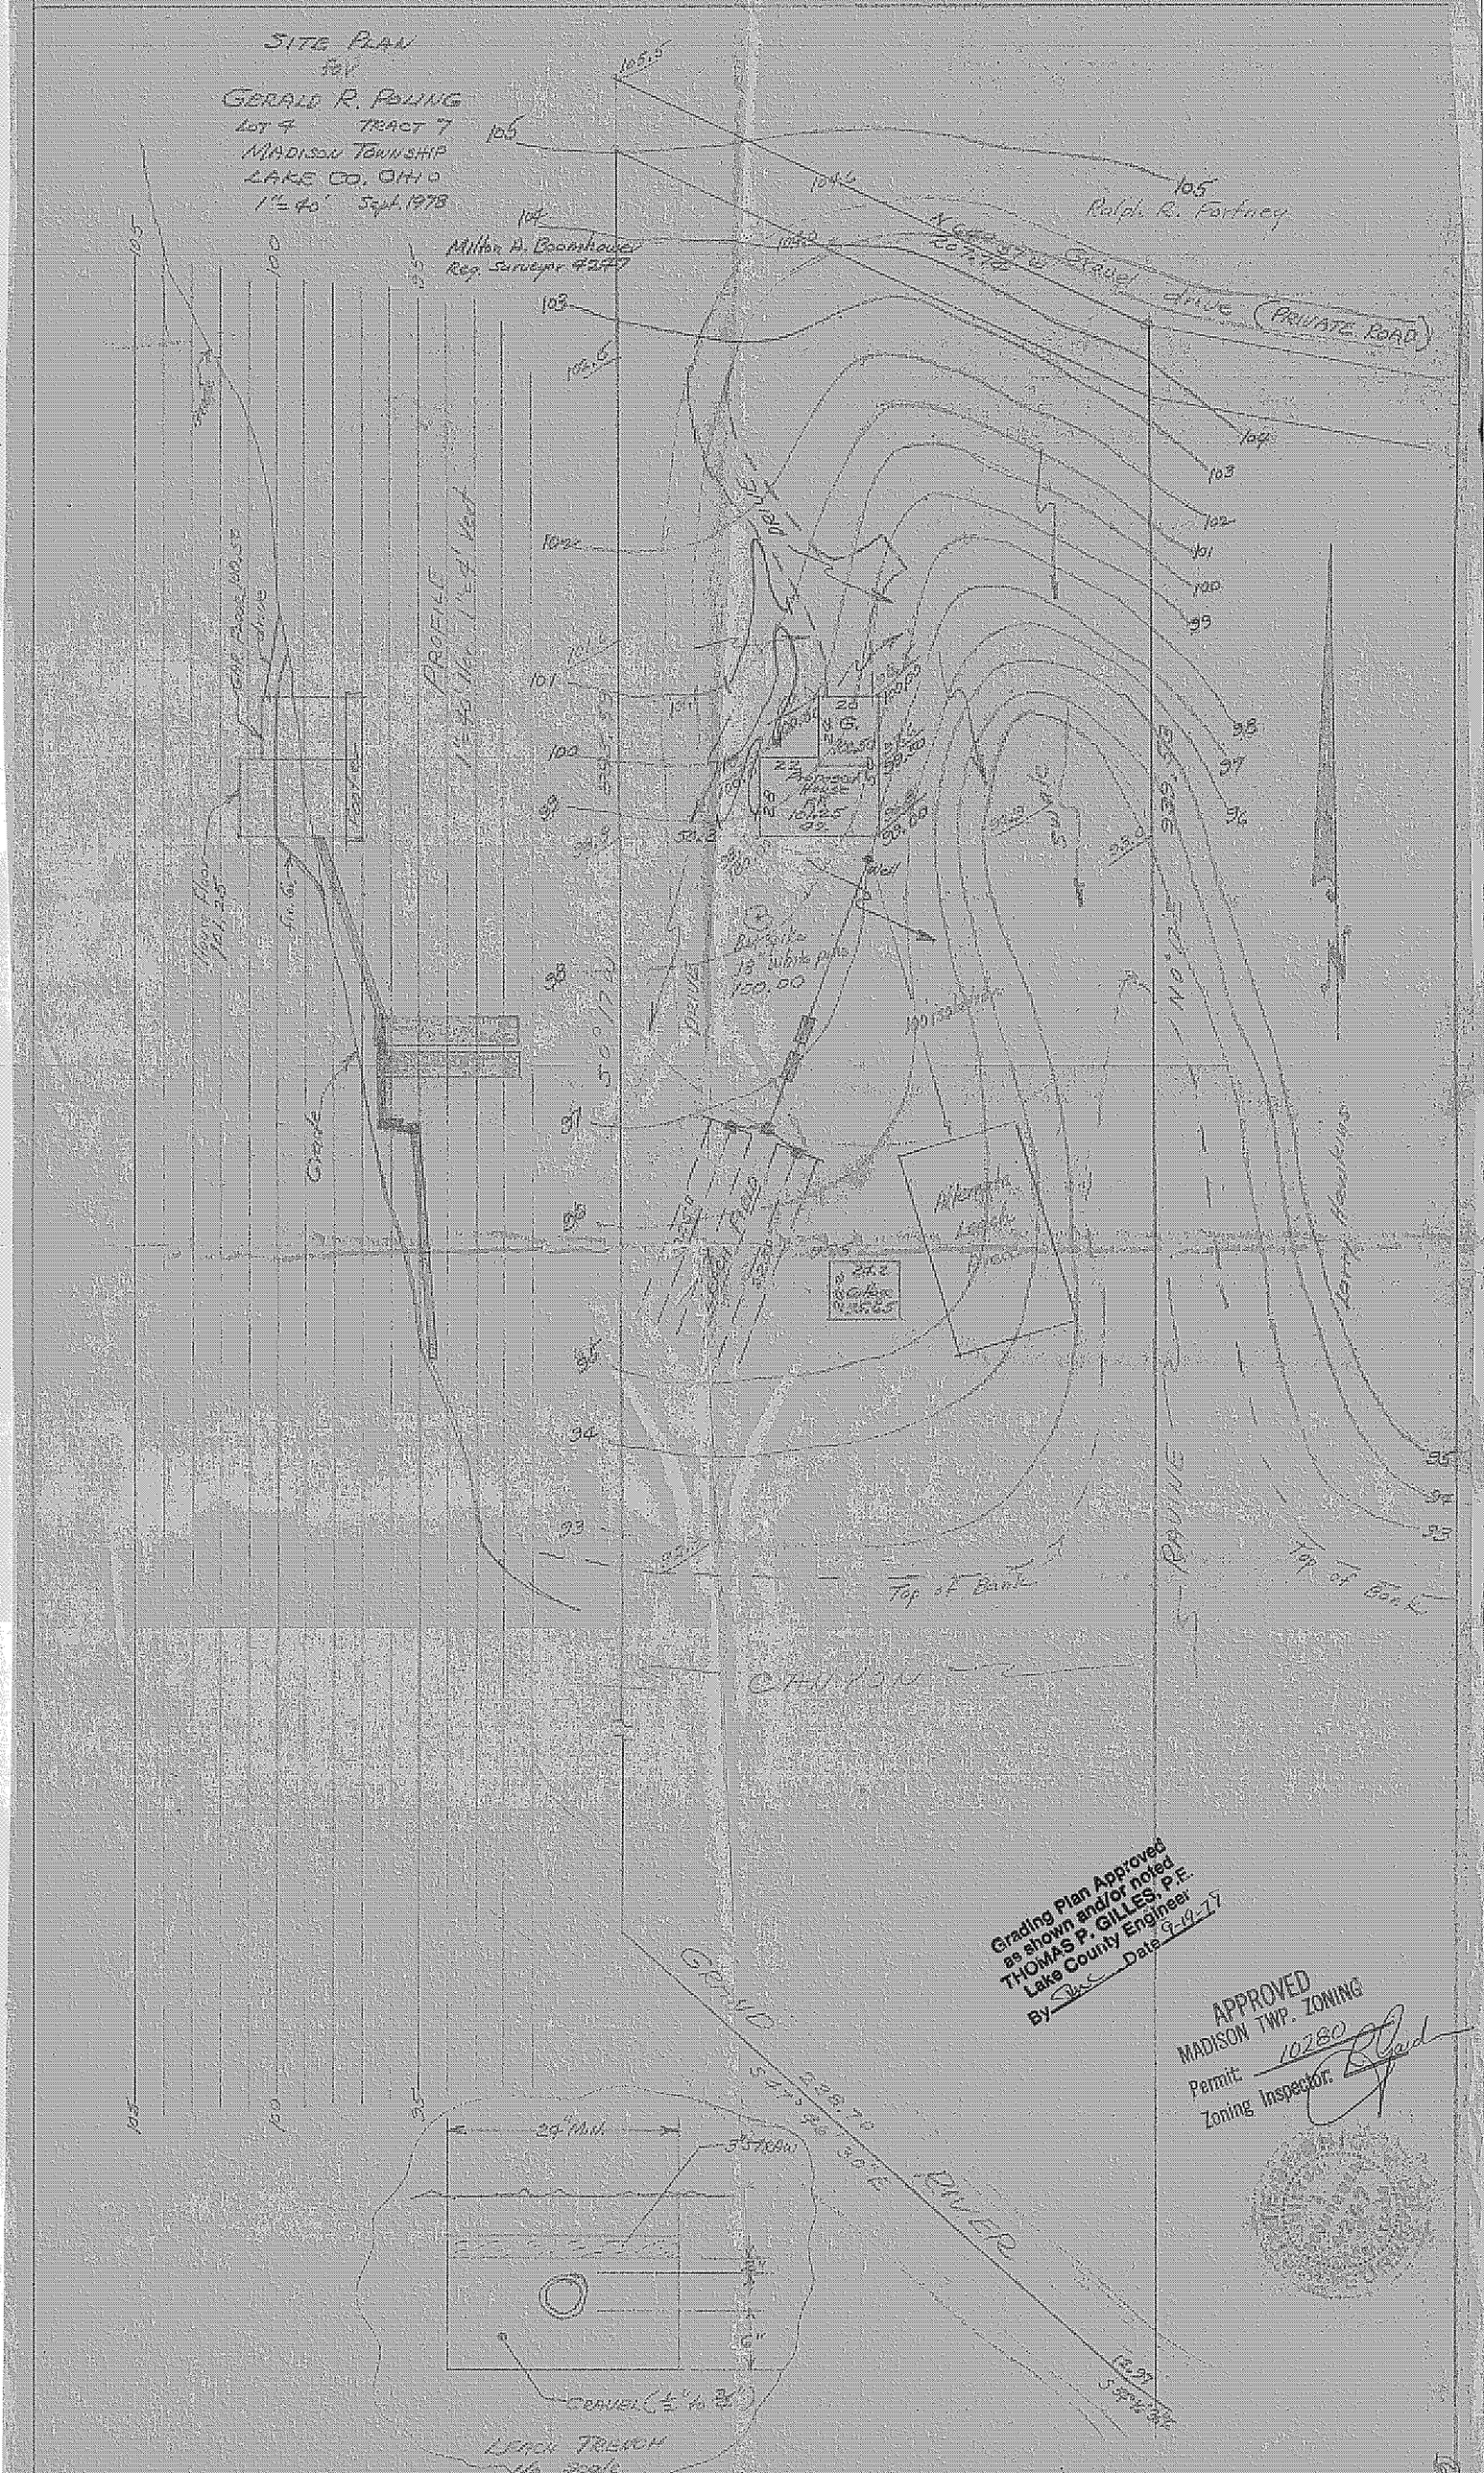
SITE PLAN
FOR
GERALD R. POLING
LOT 4 TRACT 7
MADISON TOWNSHIP
LAKE CO. OHIO
1" = 40' Sept. 1978
Milton A. Boomhower
Reg. Surveyor 4247
Ralph R. Fortney
Gravel drive (PRIVATE ROAD)
PROFILE
Grade
Top of Bank
CANYON
RAVINE
GRAND RIVER
LEACH TRENCH
Grading Plan Approved
as shown and/or noted
THOMAS P. GILLES, P.E.
Lake County Engineer
By
Date 9-19-79
APPROVED
MADISON TWP. ZONING
Permit: 10280
Zoning Inspector: