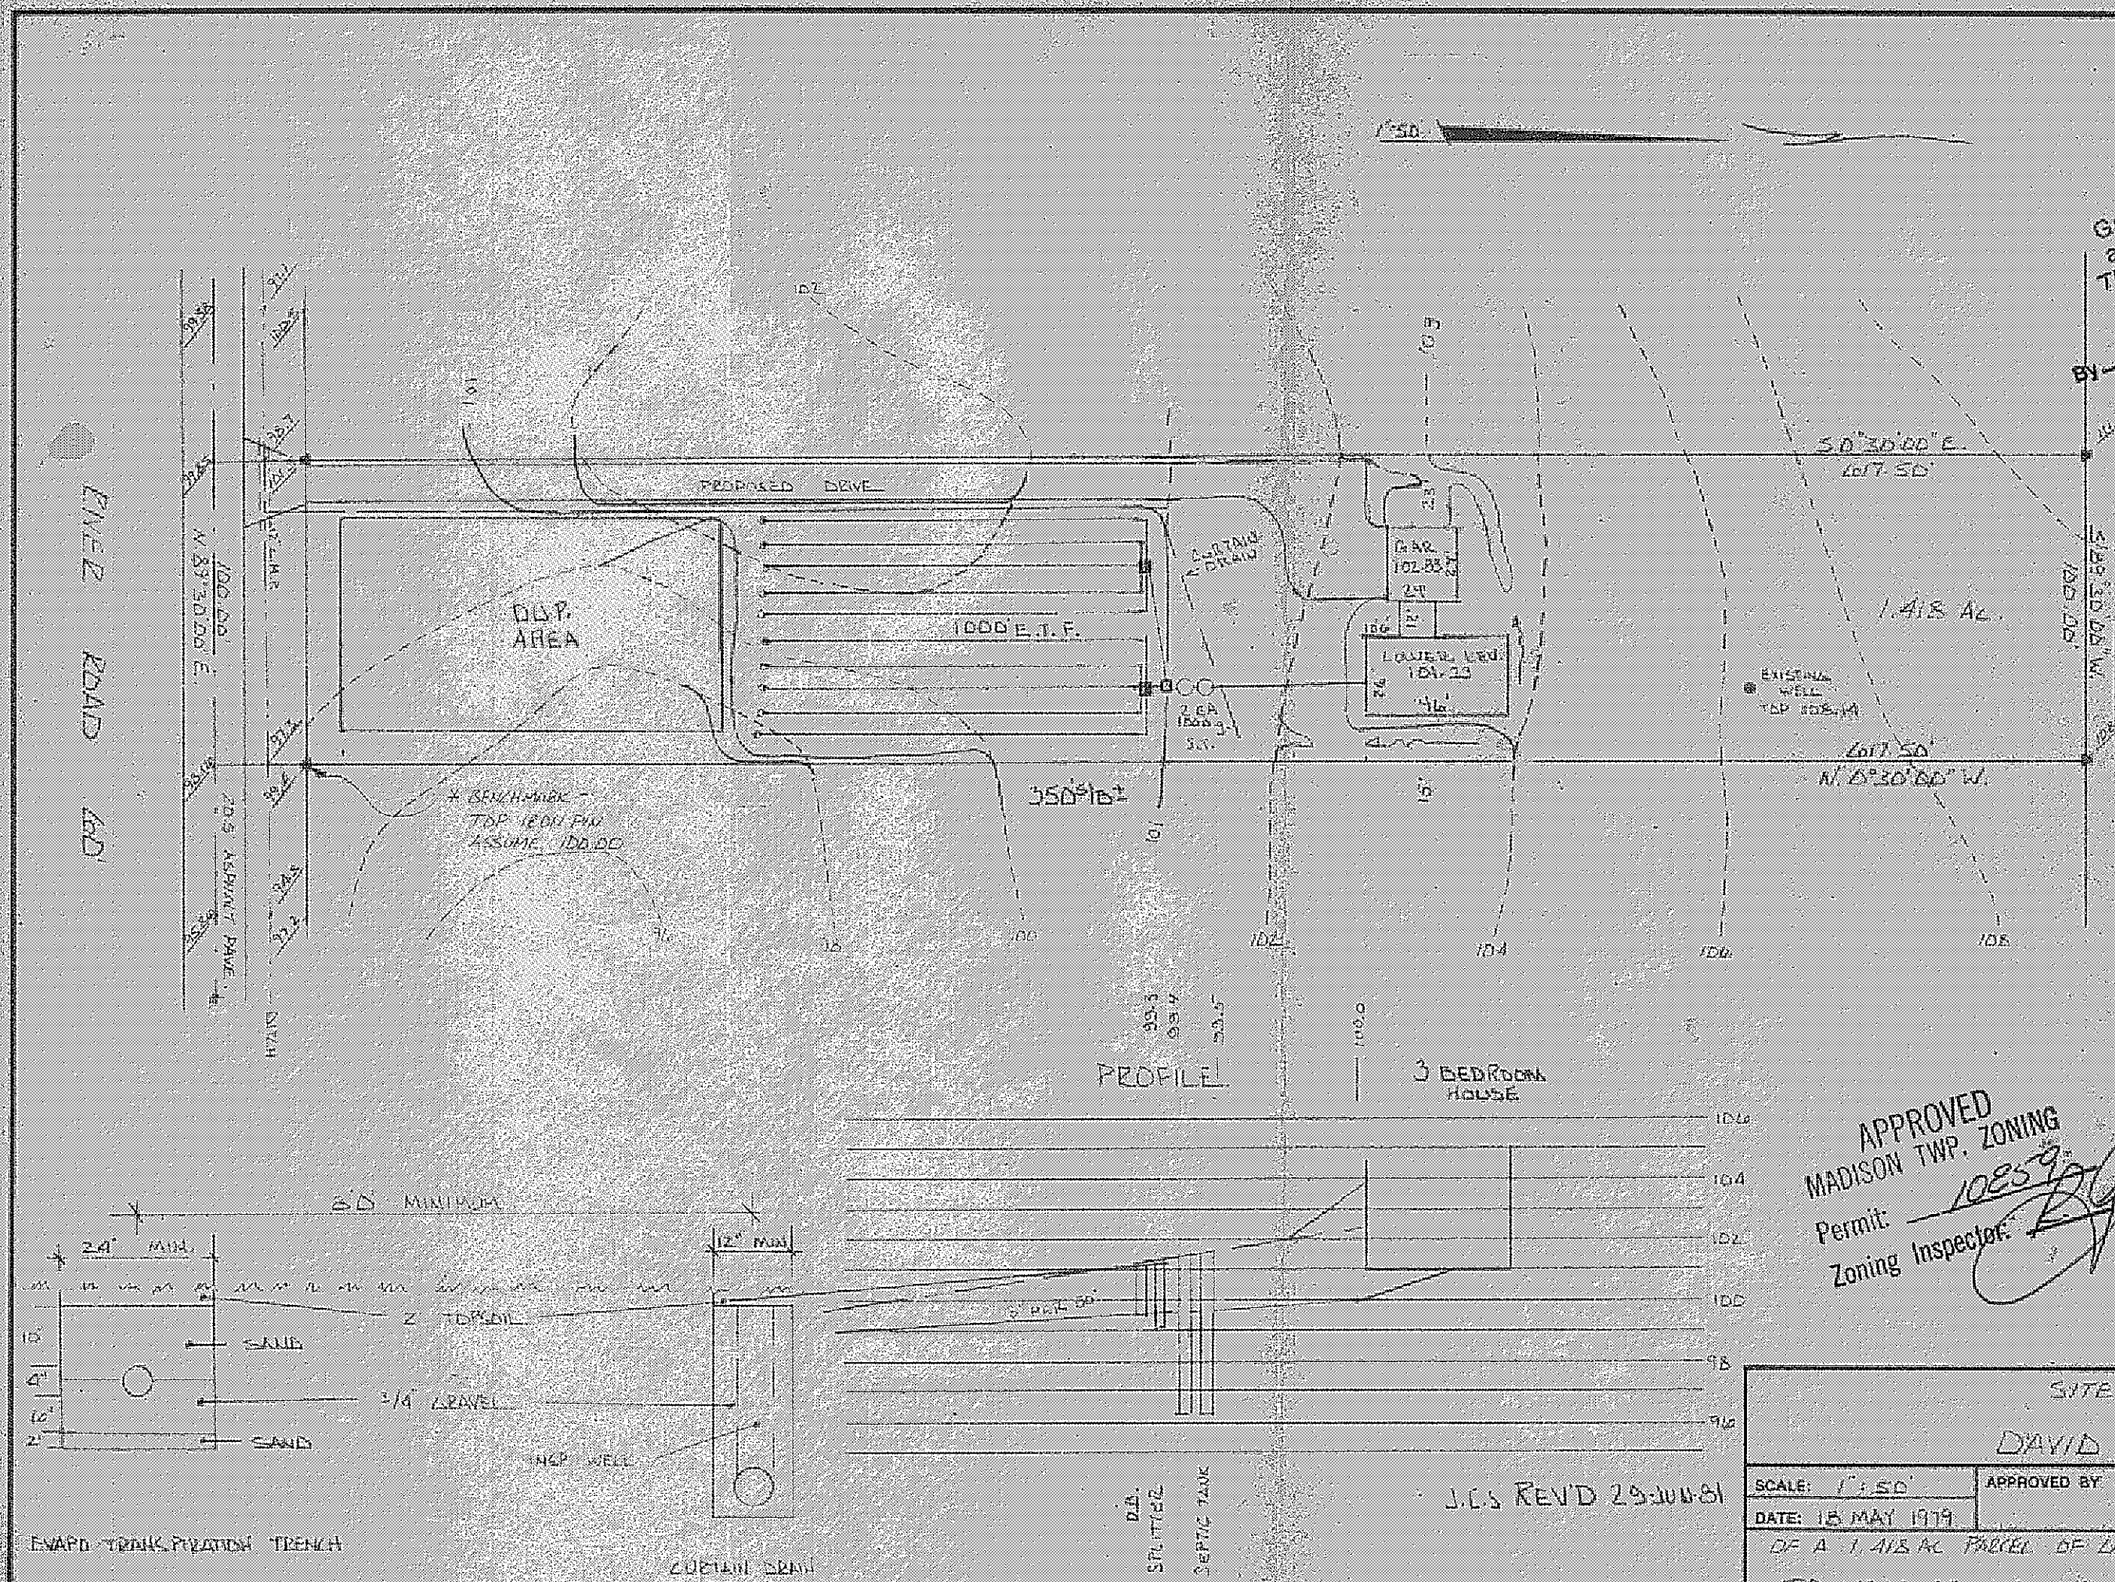

Grading Plan Approved as shown and/or noted
THOMAS P. GILLES, P.E.
Lake County Engineer
BY [signature] Date 7-6-81

Reviewed and Accepted
LAKE COUNTY GENERAL HEALTH DISTRICT
Date June 30. 1981
JOEL LUCIA, R. S., M. P. H.
Health Commissioner
BY [signature]

I CERTIFY THAT THIS PLAN WAS PREPARED BY ME AND IS CORRECT TO THE BEST OF MY KNOWLEDGE AND BELIEF

[signature]
REG. SURVEYOR S-16350

JOHN C. SKONIECZNY
7739 VIEWMOUNT DRIVE
CONCORD OHIO 44077
352-7742

▲ IRON PIN FND.
EXISTING / PROPOSED GRADE
SWALE

APPROVED
MADISON TWP. ZONING
Permit: 10859
Zoning Inspector: [signature]

SITE PLAN FOR
DAVID TYLER

SCALE: 1" = 50'	APPROVED BY JLS	DRAWN BY SJL
DATE: 18 MAY 1979		

OF A 1.418 AC PARCEL OF LAND IN THE TOWNSHIP OF MADISON LAKE COUNTY OHIO

DRAWING NUMBER 79-277

TELEDYNE POST 18AB-01E