Grading Plan Approved
as shown and/or noted
THOMAS P. GILLES, P.E.
Lake County Engineer
By GJH Date 10-19-93

APPROVED
MADISON TWP. ZONING
Permit
Zoning Inspector

TE:
) EXISTING DWELLING
EST SIDE OF REDBIRD
ETWEEN DEVON DR. &
D BIRD BEACH DR.
XIST SET BACK = 29 ft.

PLAT OF SURVEY
FOR
SITE PLAN

P.A. WELCH PROPERTY

LOT 1603 & 1604 MADISON-GOLF LAKELANDS SUBDIVISION No. 2
MADISON TWP. LAKE CO. OHIO

PLAT BK "G" PG. 26

21 AUG. 1993
SCALE 1" = 10 ft.

JIM PETER LAND SURVEY
4759 CROSBY-COOK RD
ROME, OHIO 44085

J.M. Peter

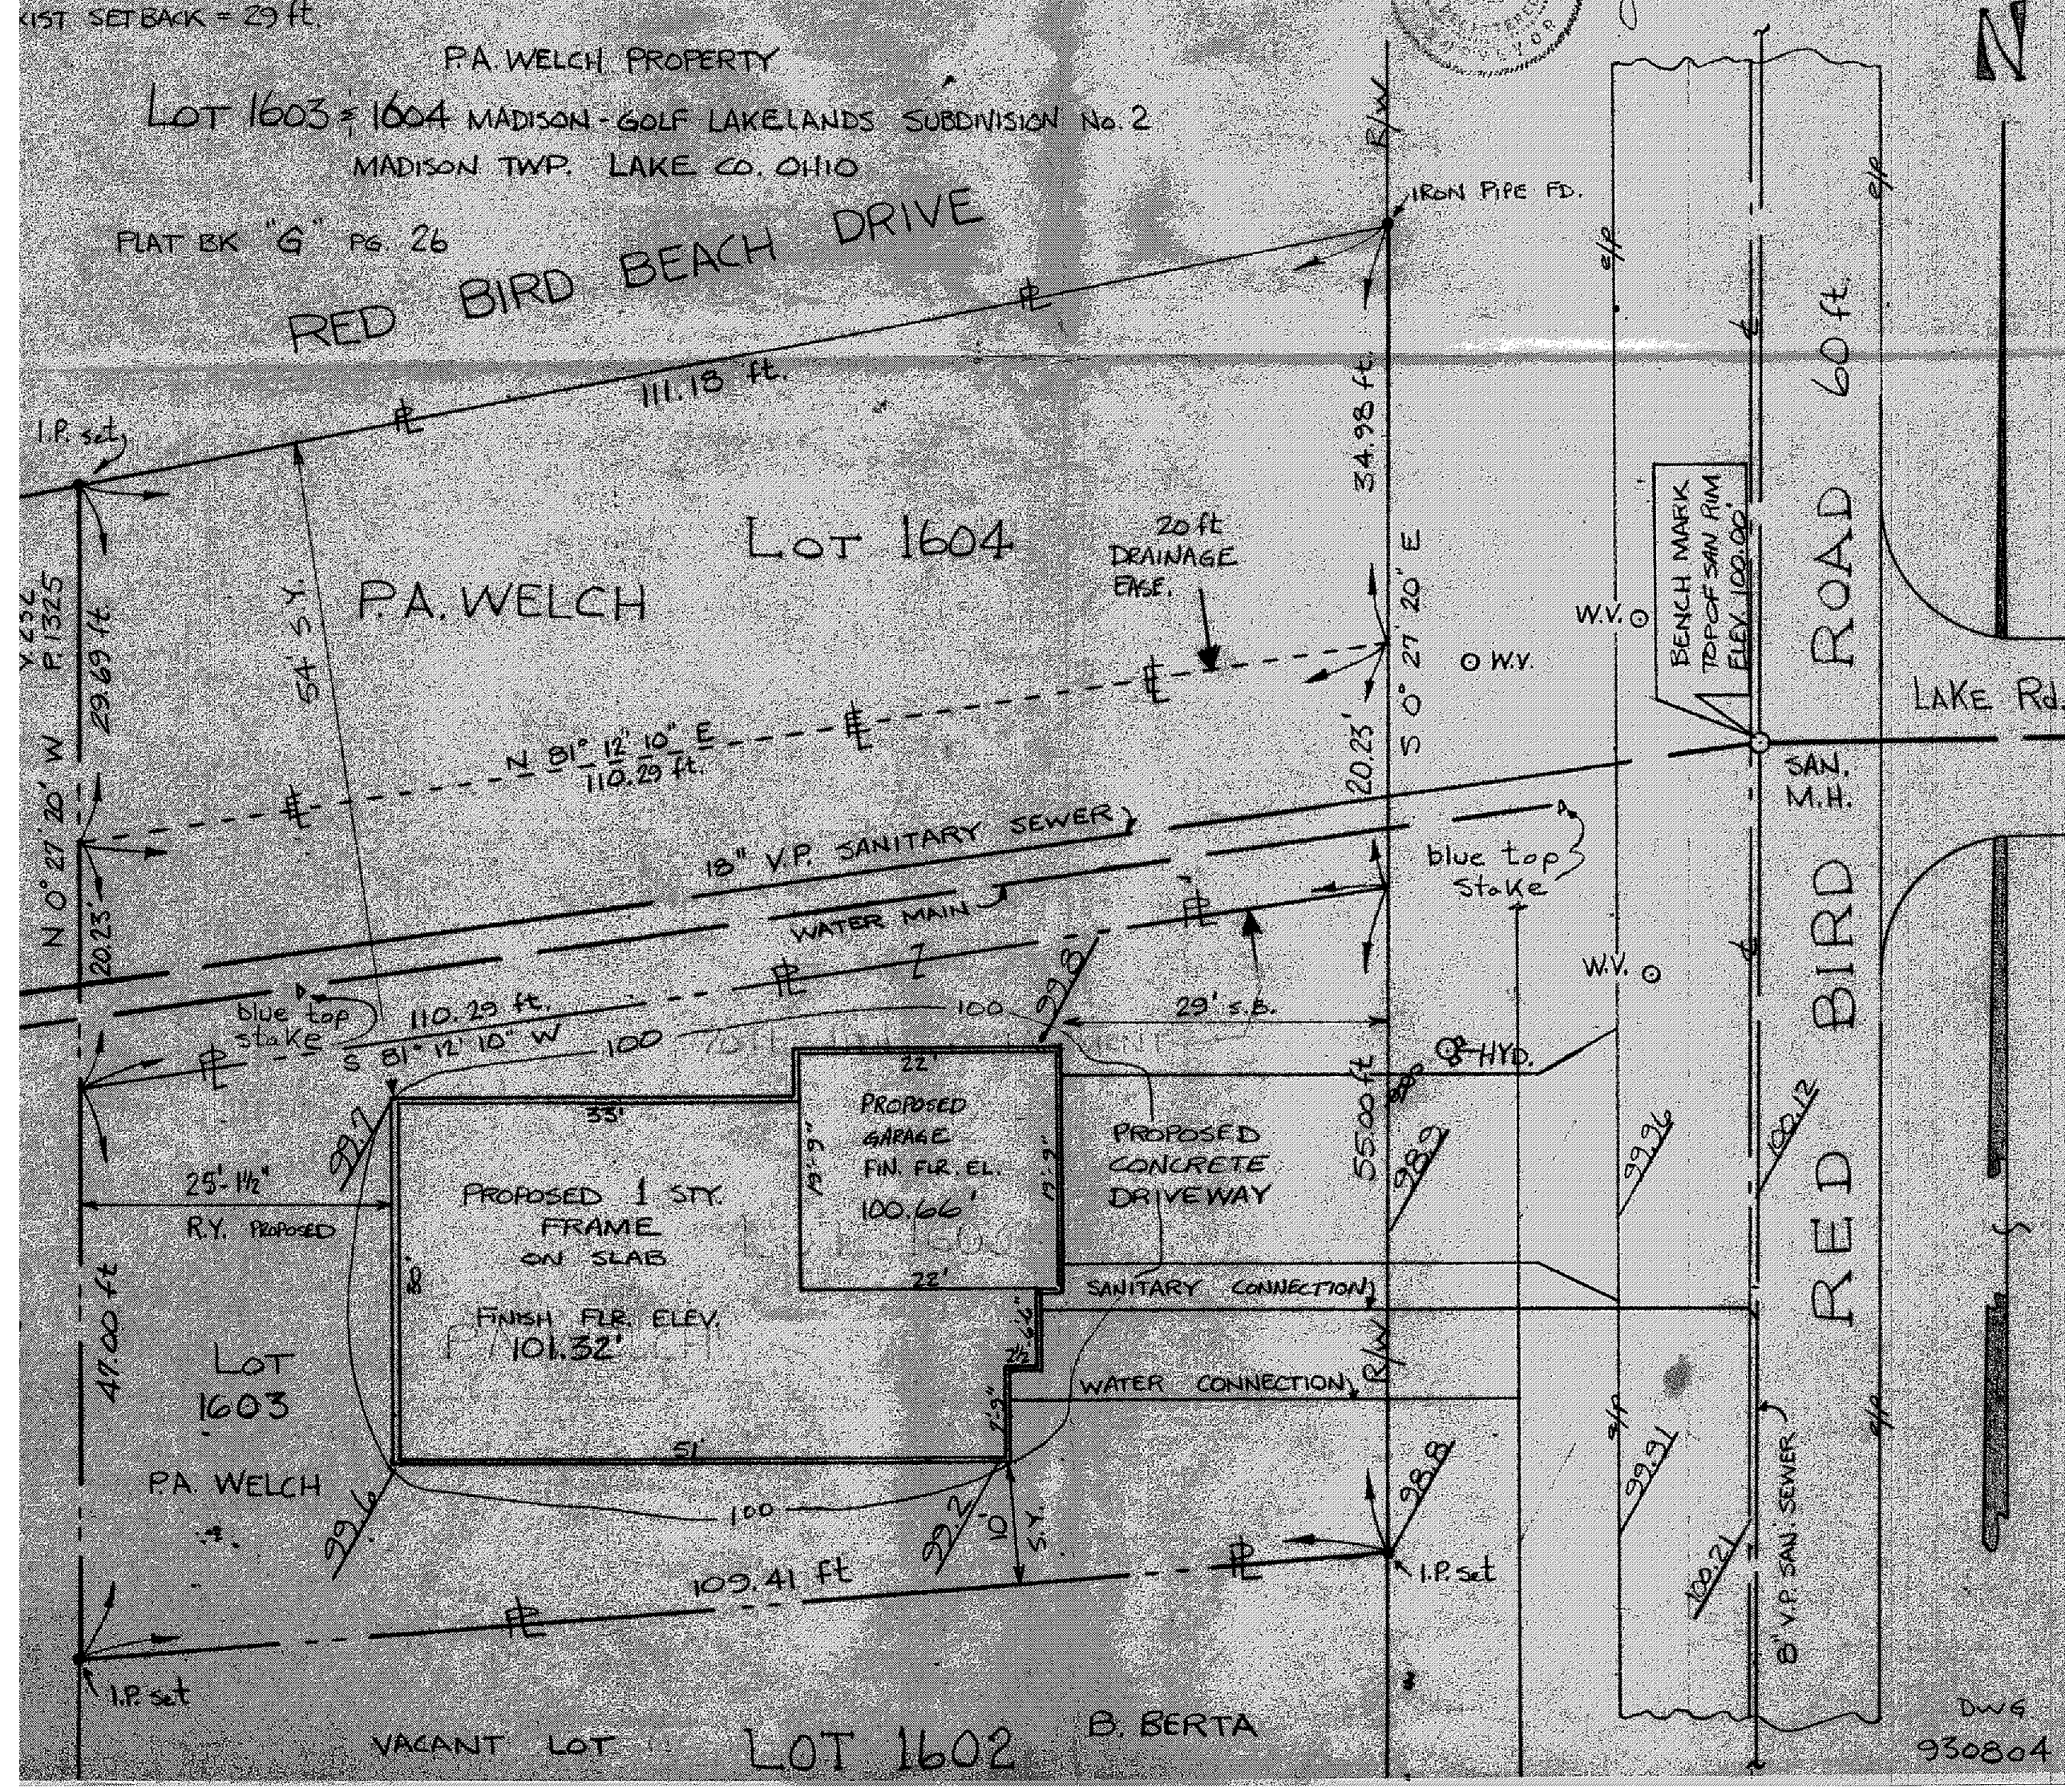

DWG
930804