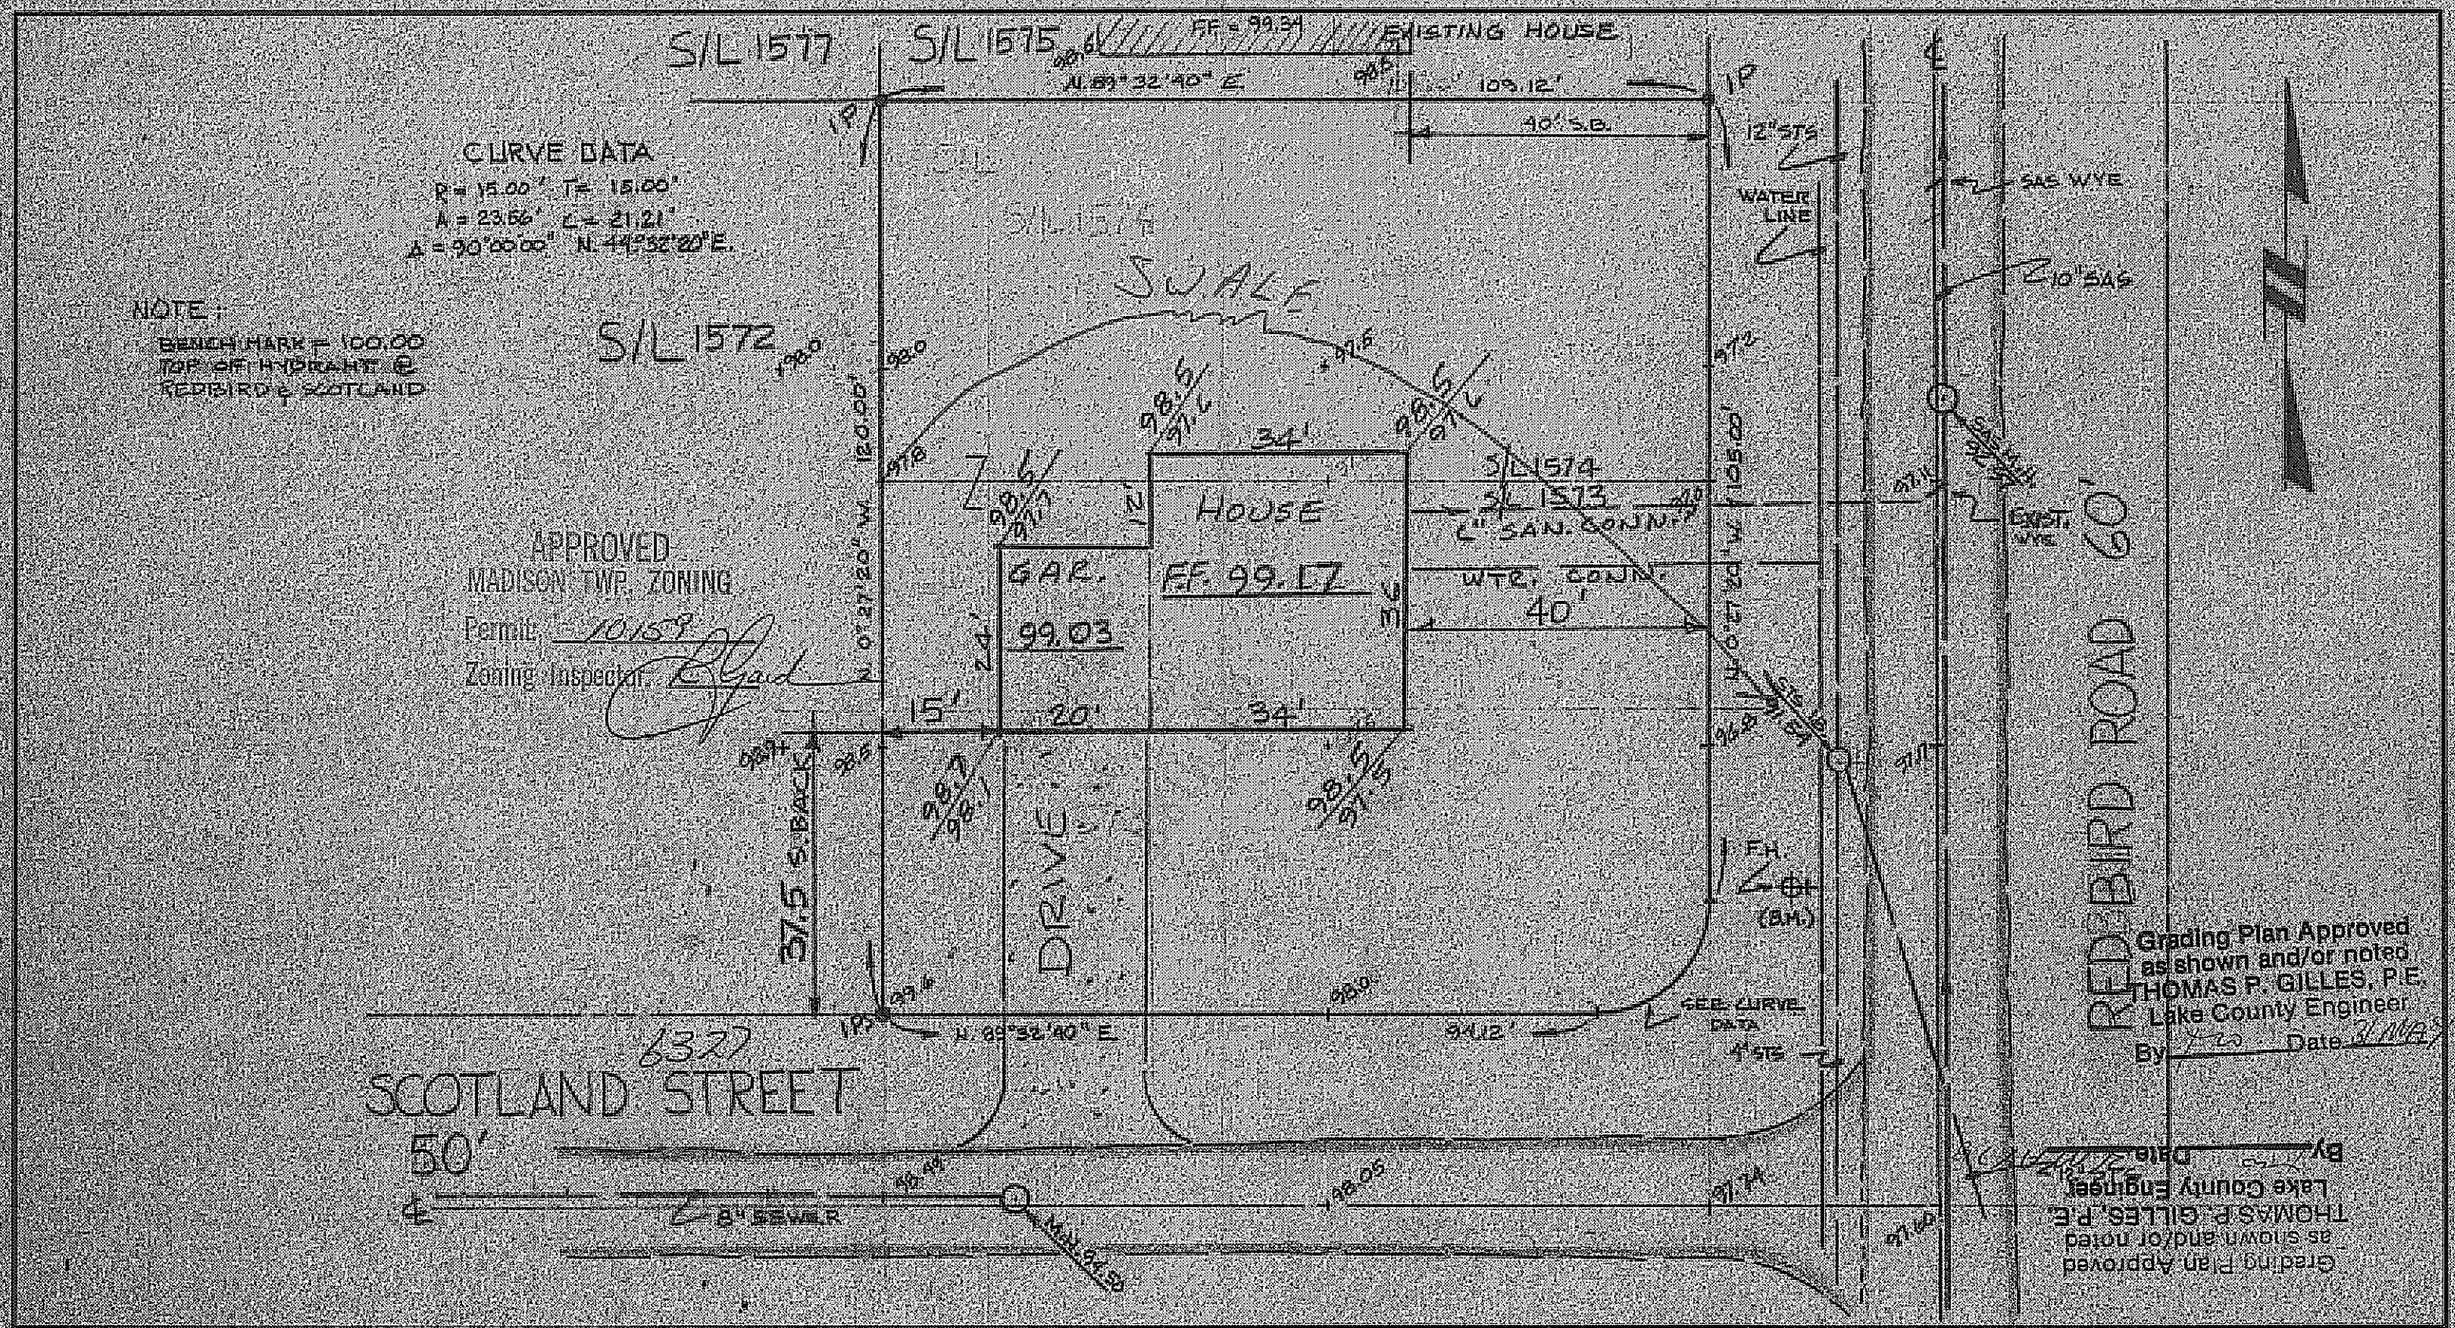

DESIGN CERTIFICATION

THIS PLAT WAS PREPARED BY ME, AND IS CORRECT TO THE BEST OF MY KNOWLEDGE AND BELIEF.

REG. SURVEYOR NO. 4785

AS BUILT CERTIFICATION

I HEREBY CERTIFY THAT THE CIRCLED GRADES ARE EXISTING FINISH GRADES CHECKED IN THE FIELD ON _____ AND THAT SURVEY IS CORRECT TO THE BEST OF MY KNOWLEDGE AND BELIEF.

REG. SURVEYOR NO. _____

COLPETZER · WOODS
CONSULTANTS, INC.
180 SOUTH STATE STREET • PAINESVILLE, OHIO 44077 • (216) 357-7569

DATE MAY 1978
SCALE 1" = 20'
DRWN BY J.T.G.
CHKD BY
JOB NO. 78.075.D
FB 322 PG. 130

SITE PLAN
FOR NORTHERN INDUSTRIES INC.
7650 CHIPPEWA RD. BRECKSVILLE, OH., 44141
BEING SUBLOTS 1573 & 1574, MADISON GOLF LAKELANDS SUBDIVISION, TRACT 3, MADISON TWP, LAKE, COUNTY, OHIO