SITE PLAN
FOR
BILL BARBIS

BEING S/L 1 BLOCK No. 10 OF
THE PARKVIEW SUBDIVISION
IN THE TOWNSHIP OF MADISON,
COUNTY OF LAKE, STATE OF OHIO.

Grading Plan Approved
as shown and/or m
THOMAS P. GILL
Lake County Eng
By GJH **Date** 4/21/92

STATE OF OHIO
THOMAS MARC COFFMAN 6857 REGISTERED SURVEYOR

APRIL 10, 1992

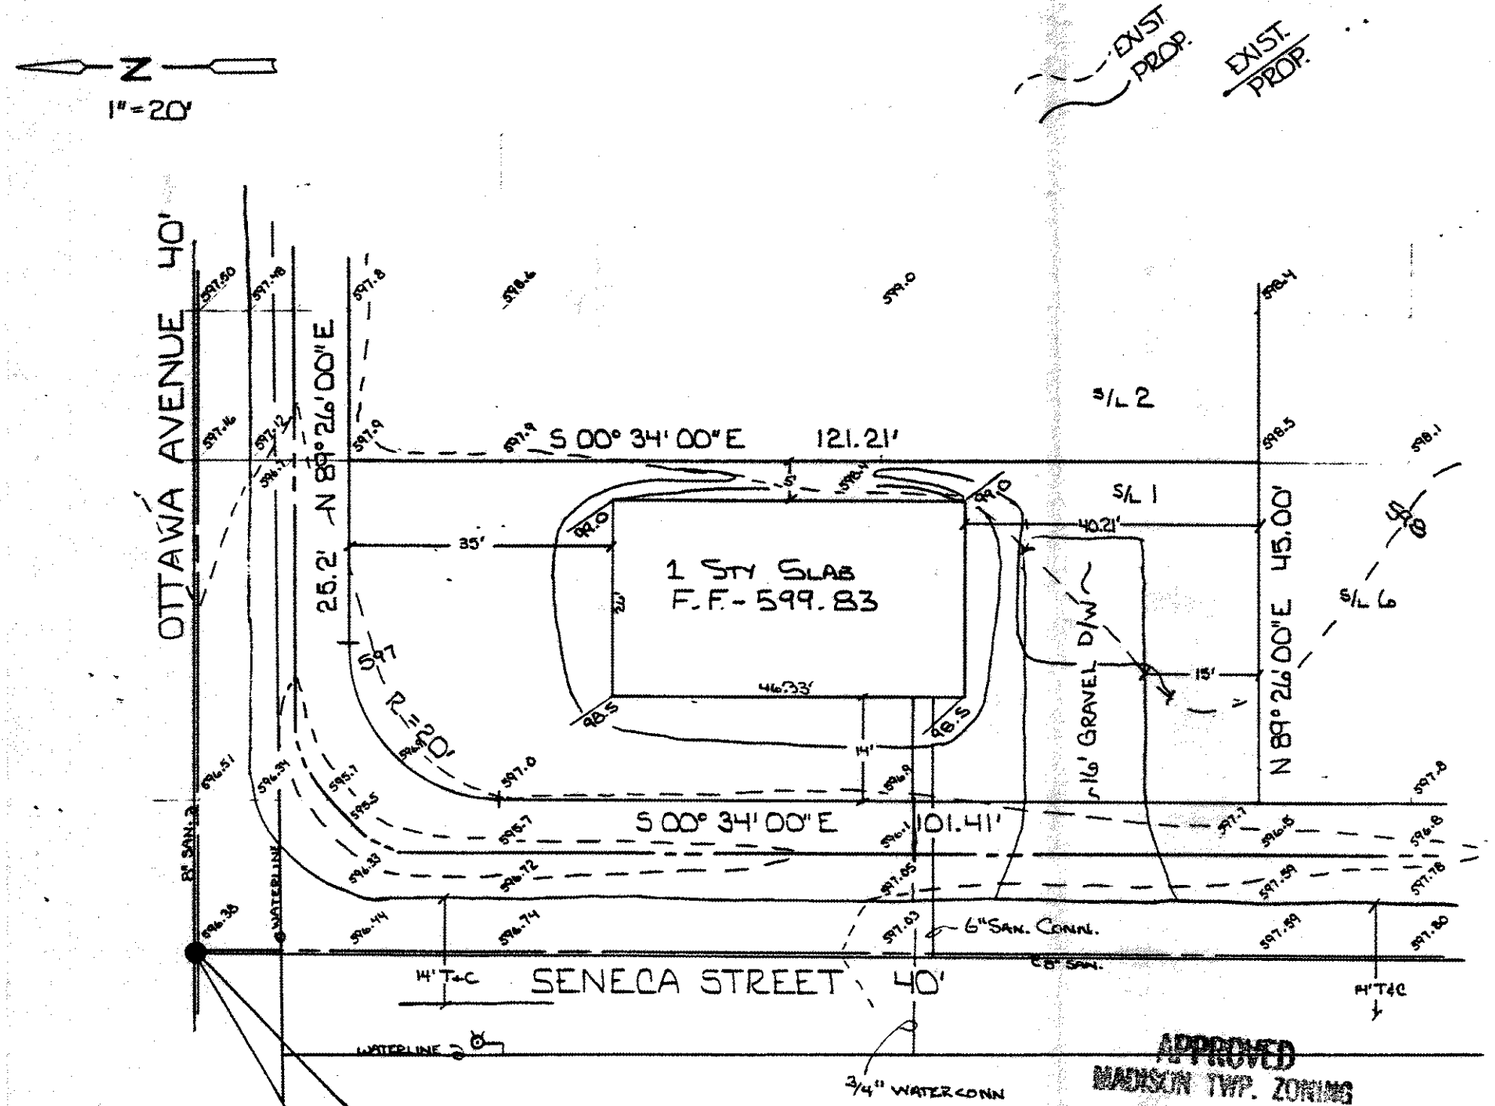

I, the undersigned hereby certify that this topography, indicated by 1' contours, and elevations shown hereon represent an actual field survey made by me on JAN. 7, 1992 and that the elevations were taken at appropriate intervals and that as of that date they existed as indicated hereon.

J. M. Coffman P.S. No. 6857

APPROVED
MADISON TWP. ZONING
Permit: 13334
Zoning Inspector: OK
APR. 15 1992

VILLAGE SURVEYING CO.
202 THIRD STREET, FAIRPORT HARBOR, OHIO 44077
(216) 357-1359