SITE PLAN

PREPARED FOR SOWUL CONSTRUCTION CO.
S/L NO.11
NORTHERN LIGHTS SUBDIVISION
VOL. G PG. 80
TOWNSHIP OF MADISON
COUNTY OF LAKE, STATE OF OHIO
3 BEDROOM HOUSE

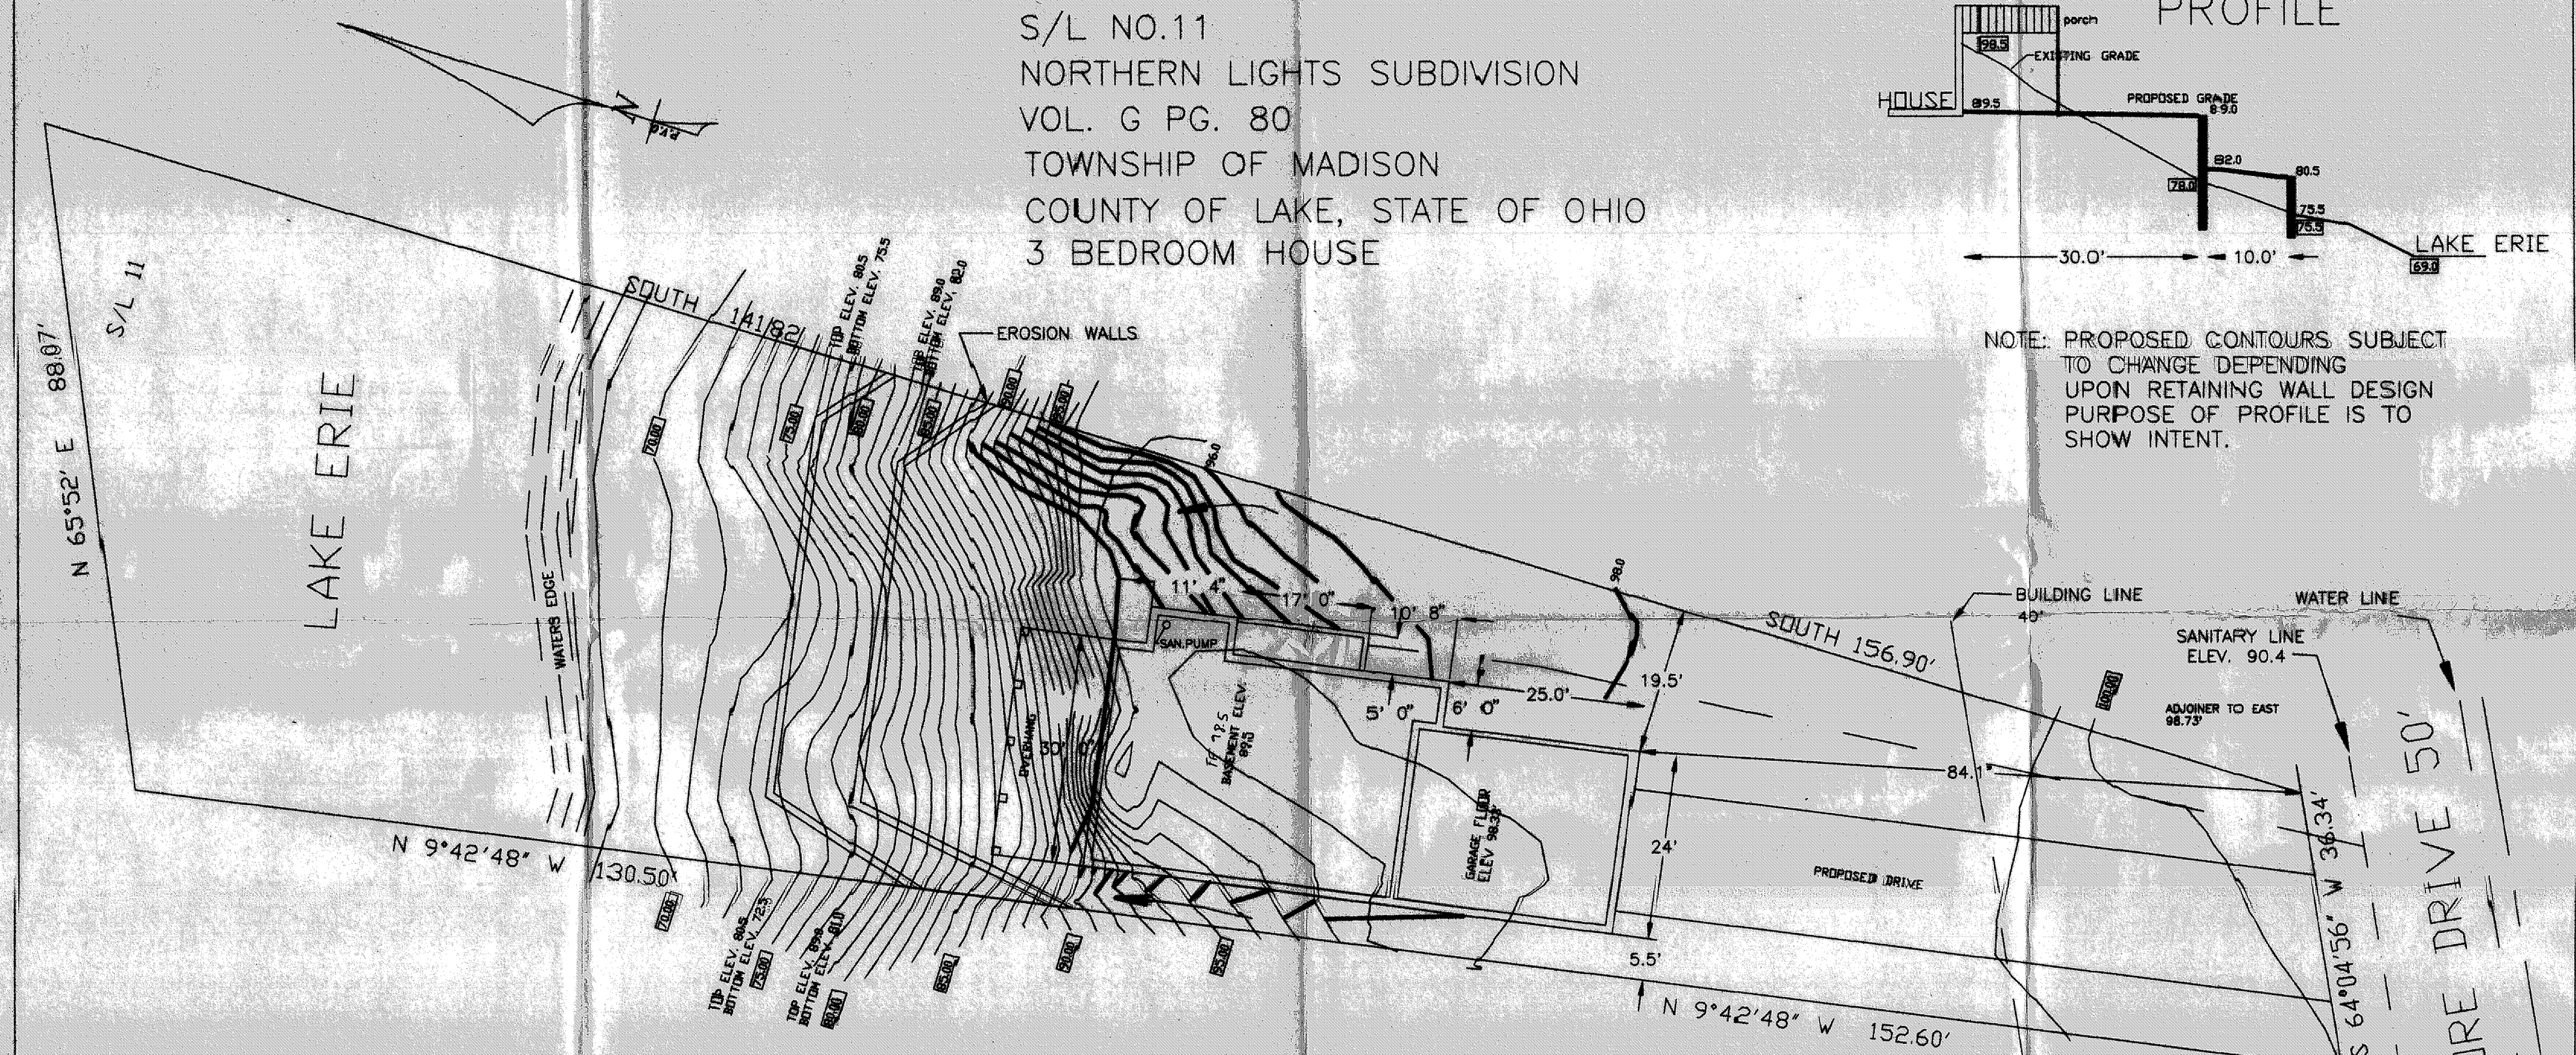

NOTE: PROPOSED CONTOURS SUBJECT TO CHANGE DEPENDING UPON RETAINING WALL DESIGN PURPOSE OF PROFILE IS TO SHOW INTENT.

" I, THE UNDERSIGNED HEREBY CERTIFY THAT THE TOPOGRAPHY SHOWN HEREON, INDICATED BY ONE FOOT CONTOURS AND ELEVATIONS REPRESENTS AN ACTUAL FIELD TOPOGRAPHIC SURVEY MADE BY ME ON THE 28th DAY OF FEBRUARY, 1994 AND THAT THE ELEVATIONS WERE TAKEN AT APPROPRIATE INTERVALS AND THAT AS OF THAT DATE THEY EXISTED AS INDICATED HEREON.

#6498

REGISTERED SURVEYOR KEVIN J. CLARK REG. NO.

LEGEND

- 100.0 EXISTING CONTOUR
- PROPOSED FINAL CONTOUR
- DRAINAGE FLOW
- SANITARY LINE
- WATER LINE

NOTE: BENCHMARK ELEVATION 101.68' THE LETTER "M" ON FIRE HYDRANT RIM AT INTERSECTION OF SHORE DRIVE AND SANDGATE P.K NAIL SET IN TREE AT TOP OF BANK, 100.45'

5 0 5 10 20
1" = 10'

ADJOINER TO WEST. FIRST FLOOR ELEV. 100.08'

Grading Plan Approved as shown and/or noted
THOMAS P. GILLES, P.E.
Lake County Engineer
By GJH Date 5 1894
FEMA MAP # 390771 0011C

BOCK & CLARK
8 N. STATE STREET, SUITE 102
PAINESVILLE, OHIO 44077
1-800-SURVEY6