SITE PLAN

PREPARED FOR SOWUL CONSTRUCTION CO.
S/L NO.11
NORTHERN LIGHTS SUBDIVISION
VOL. G PG. 80
TOWNSHIP OF MADISON
COUNTY OF LAKE, STATE OF OHIO
3 BEDROOM HOUSE

PROFILE

NOTE: PROPOSED CONTOURS SUBJECT TO CHANGE DEPENDING UPON RETAINING WALL DESIGN PURPOSE OF PROFILE IS TO SHOW INTENT.

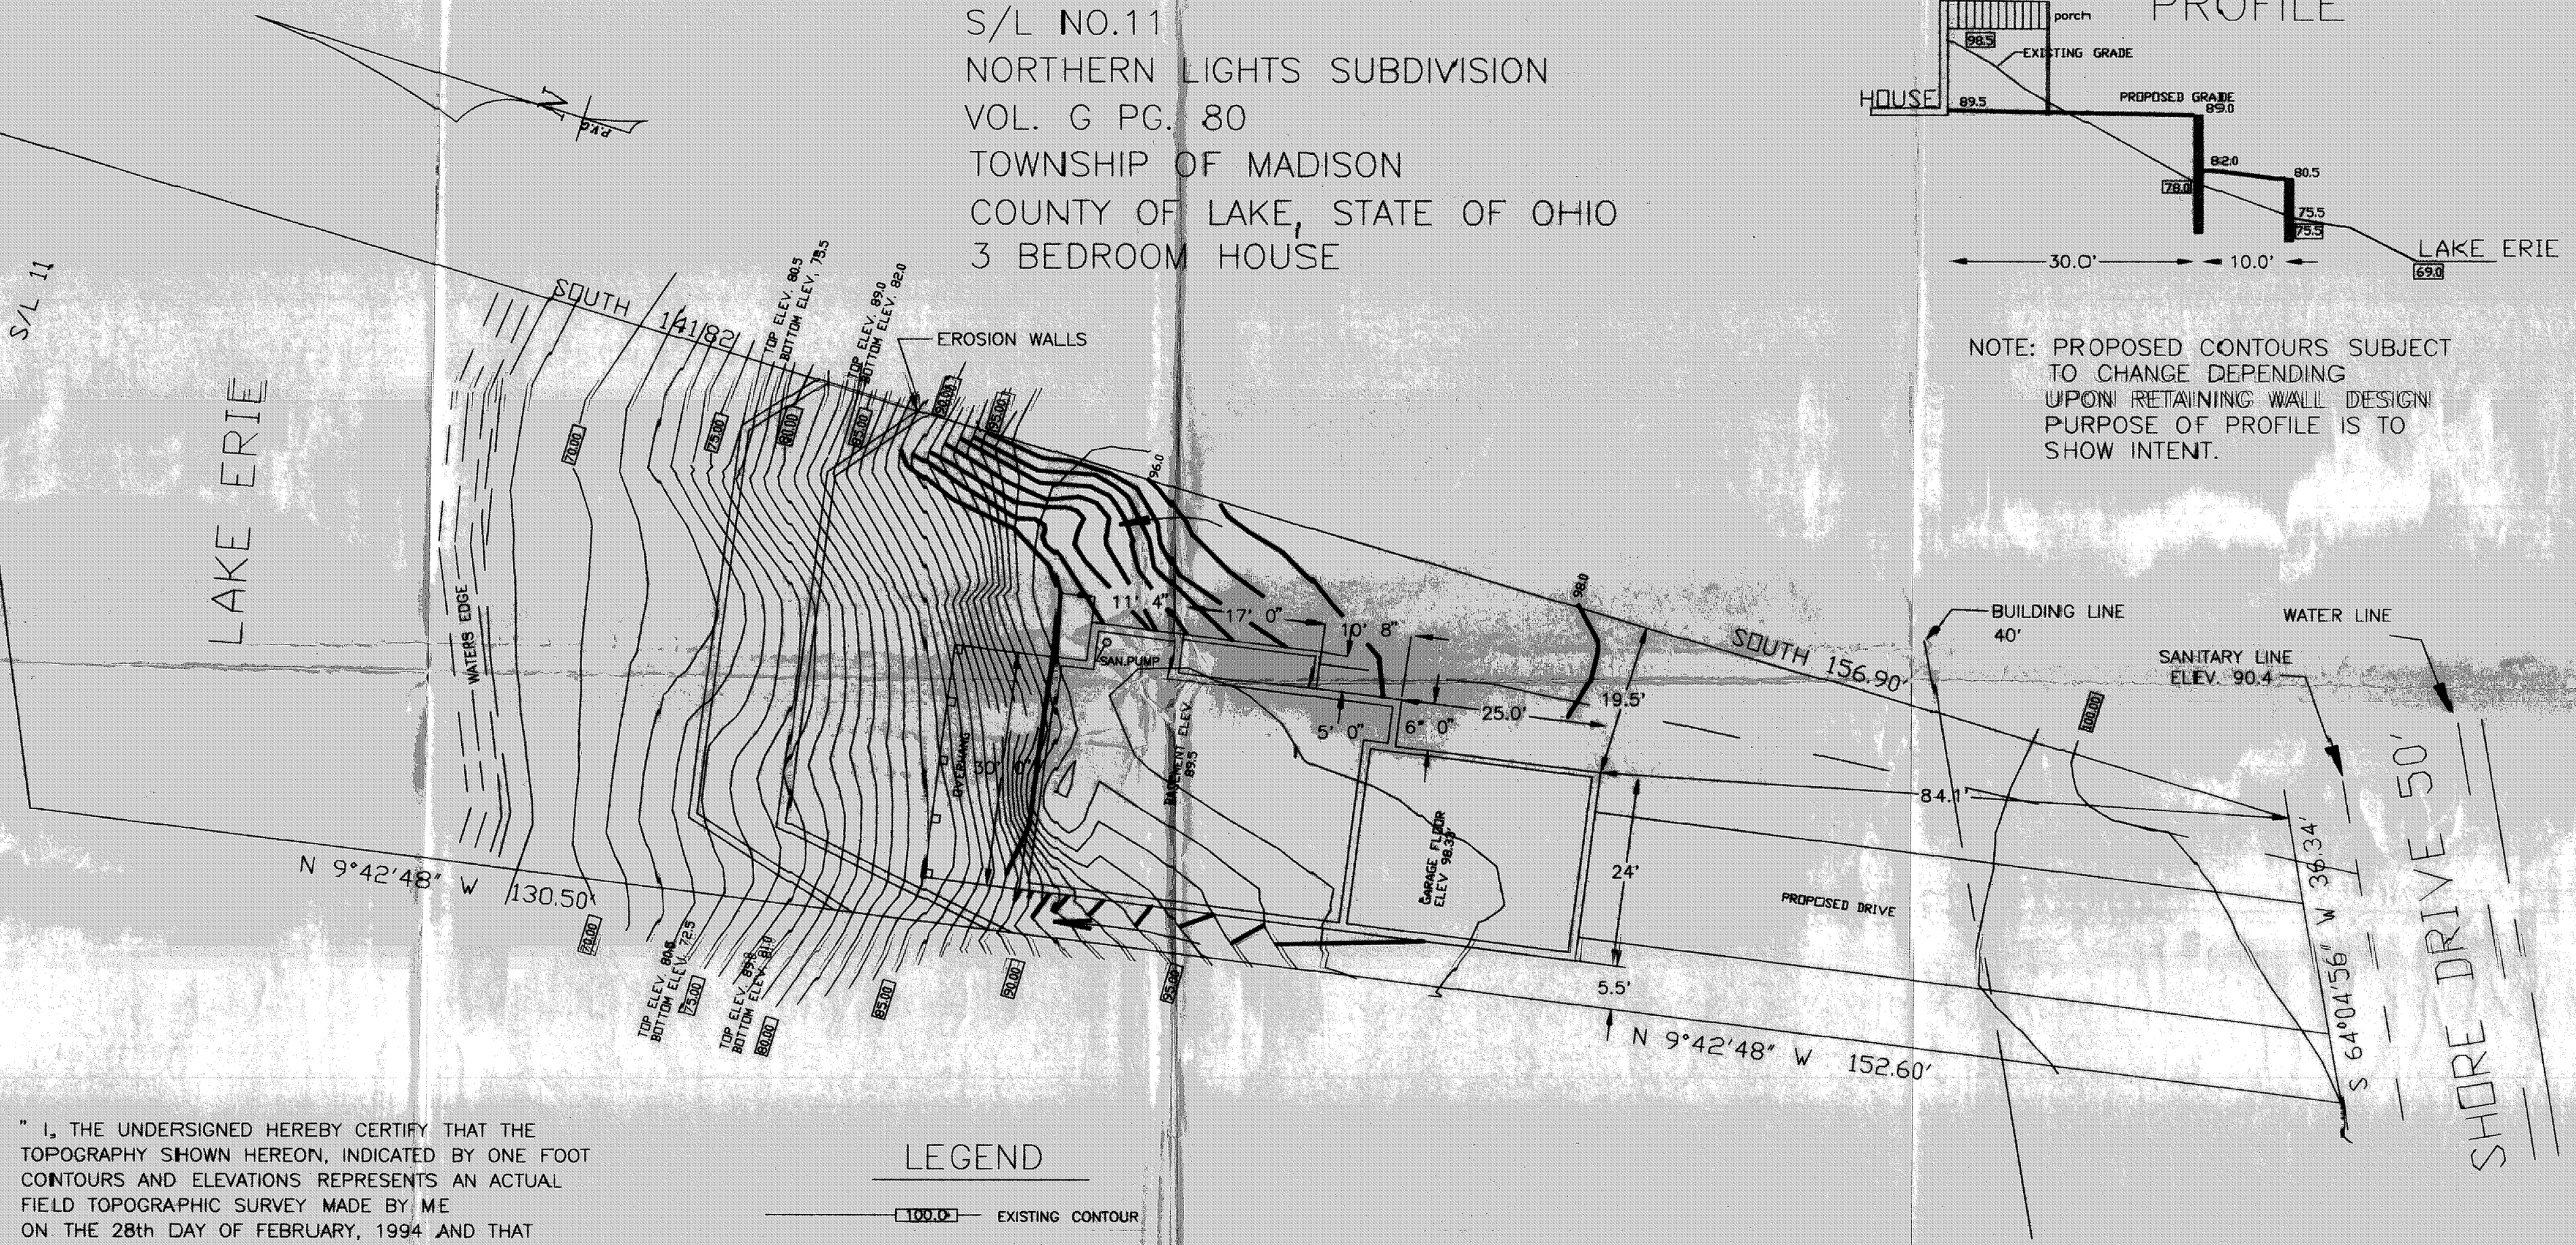

" I, THE UNDERSIGNED HEREBY CERTIFY THAT THE TOPOGRAPHY SHOWN HEREON, INDICATED BY ONE FOOT CONTOURS AND ELEVATIONS REPRESENTS AN ACTUAL FIELD TOPOGRAPHIC SURVEY MADE BY ME ON THE 28th DAY OF FEBRUARY, 1994 AND THAT THE ELEVATIONS WERE TAKEN AT APPROPRIATE INTERVALS AND THAT AS OF THAT DATE THEY EXISTED AS INDICATED HEREON."

STATE OF OHIO
KEVIN J. CLARK
6498
REGISTERED PROFESSIONAL SURVEYOR

#6498
REGISTERED SURVEYOR KEVIN J. CLARK REG. NO.

LEGEND

- 100.0 — EXISTING CONTOUR
- PROPOSED FINAL CONTOUR
- DRAINAGE FLOW
- SANITARY LINE
- WATER LINE

5 0 5 10 20
1" = 10'

BOCK & CLARK
8 N. STATE STREET, SUITE 102
PAINESVILLE, OHIO 44077
1-800-SURVEYS

78-8396

APPROVED
MADISON TWP. ZONING
Permit: 14067
Zoning Inspector:
APR. 06 1994