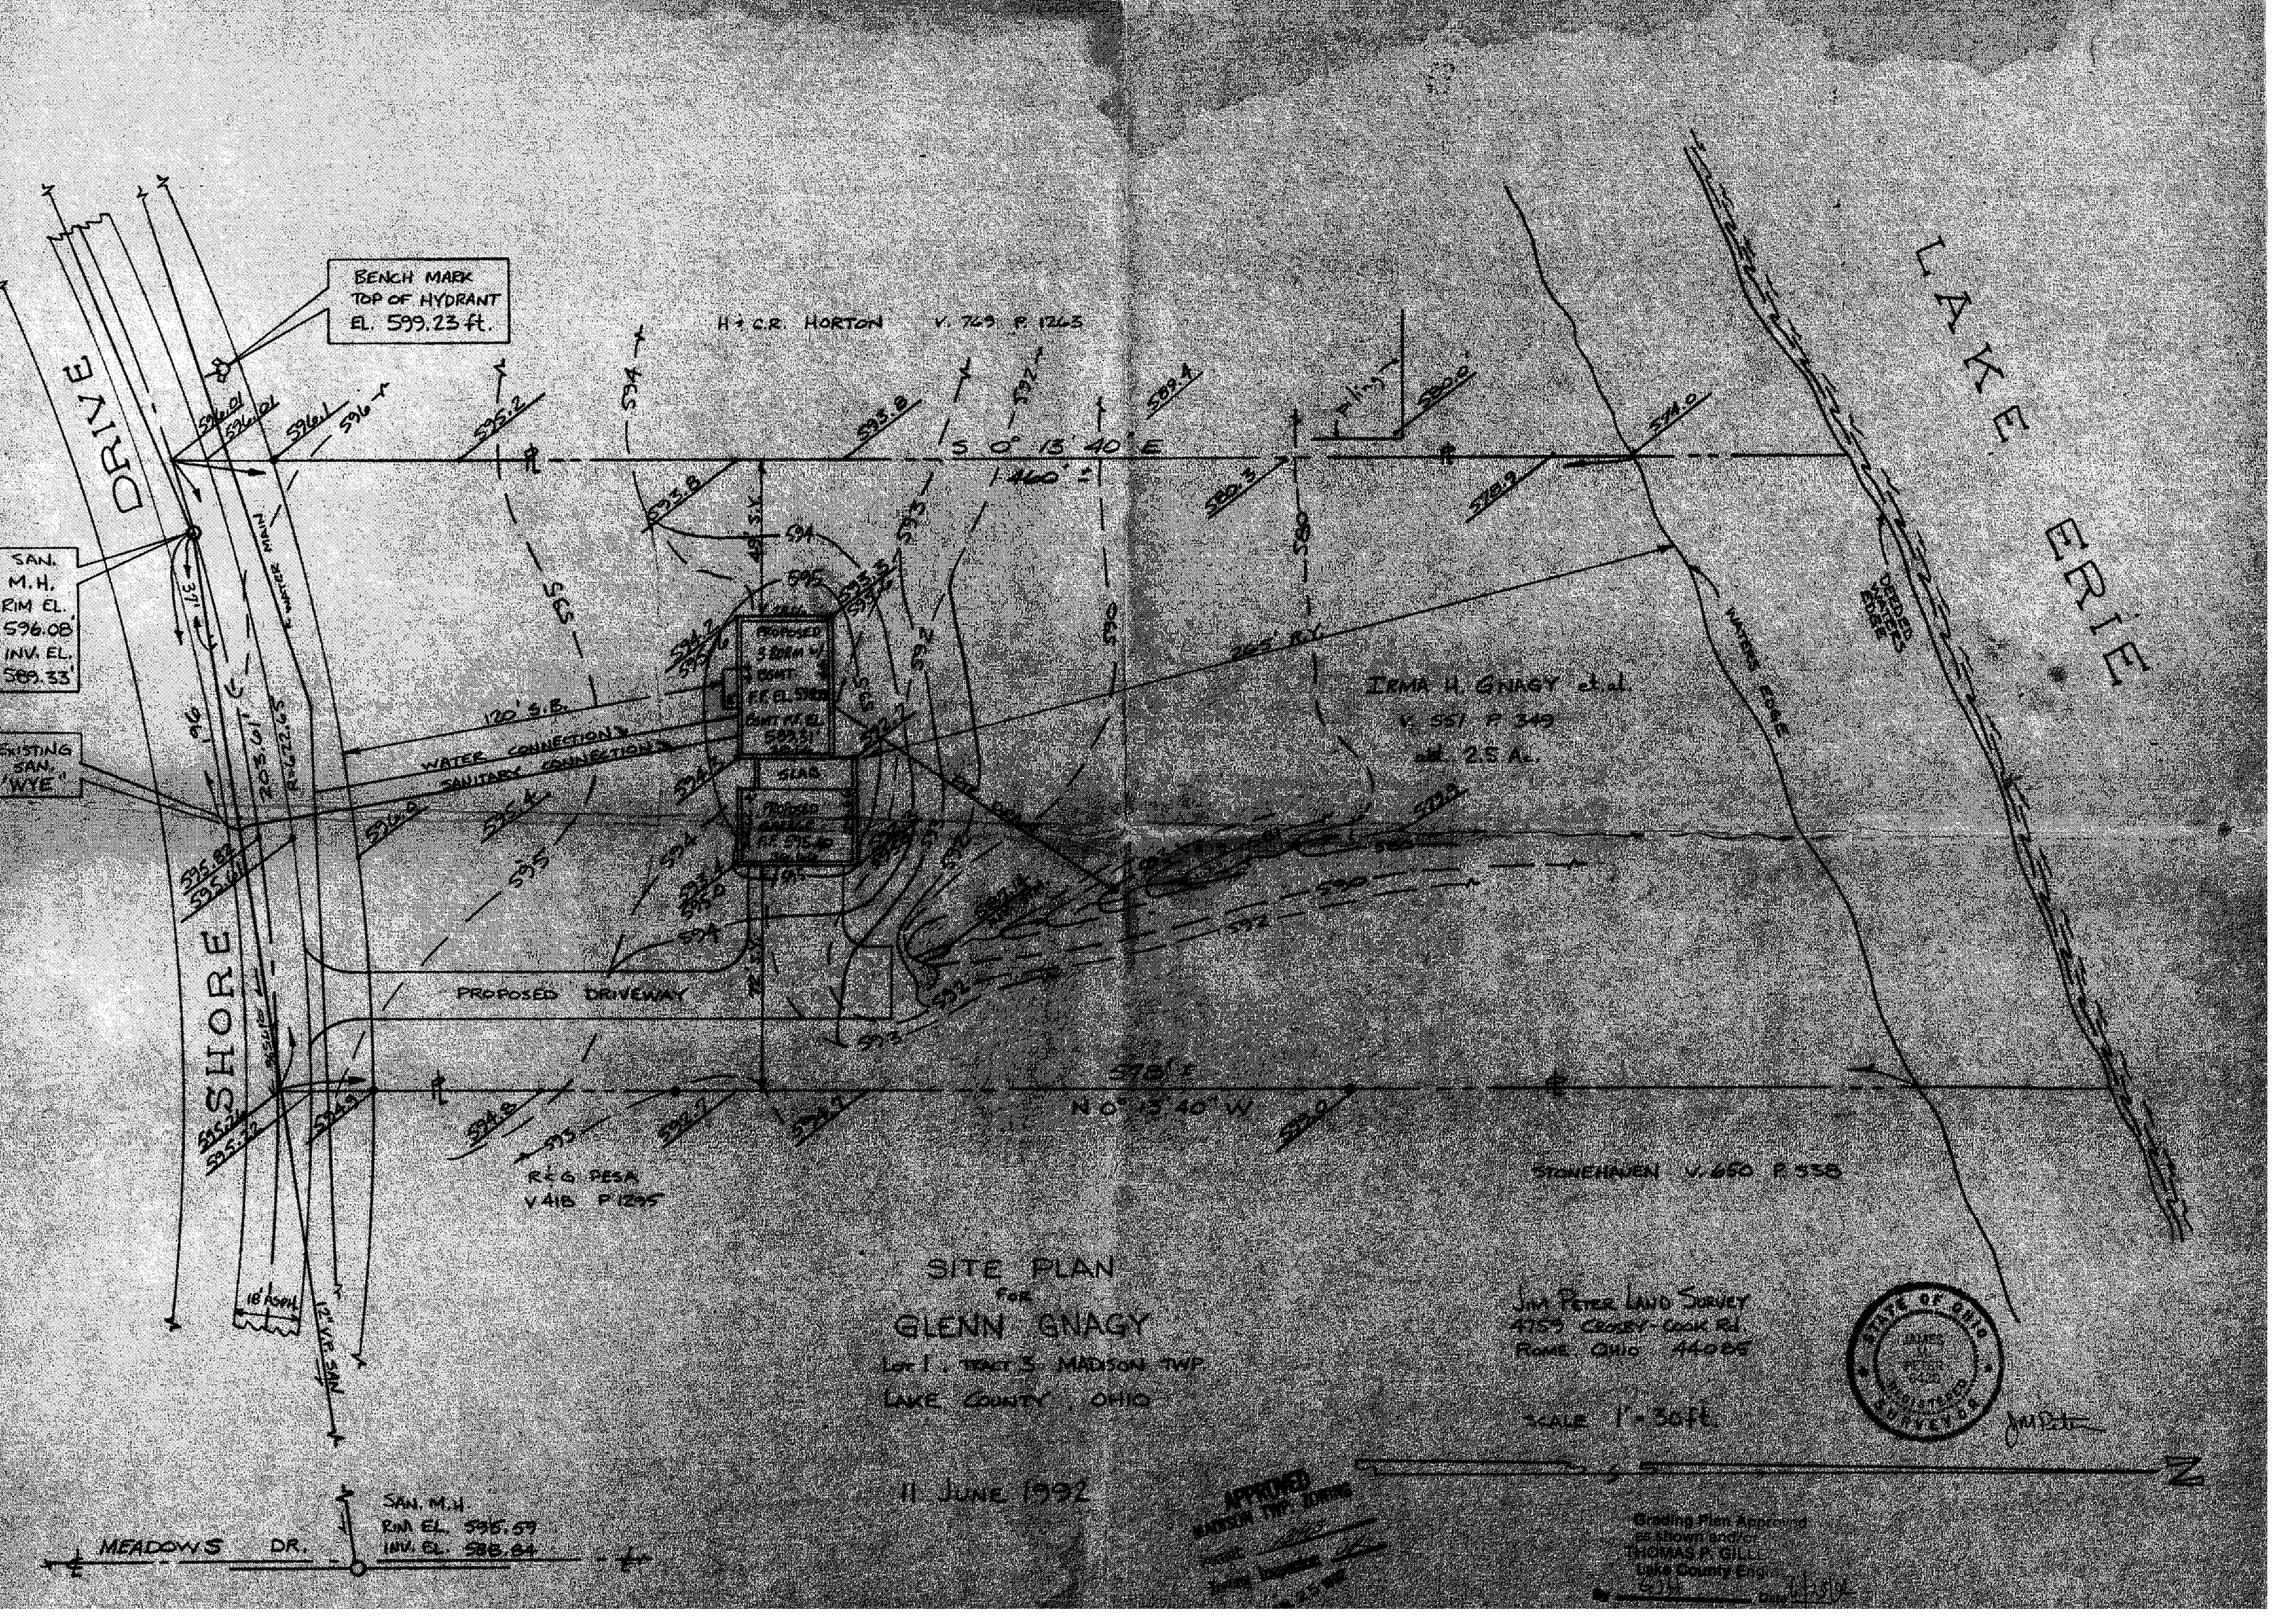

SITE PLAN
FOR
GLENN GNAGY
LOT 1, TRACT 3, MADISON TWP.
LAKE COUNTY, OHIO

11 JUNE 1992

JIM PETER LAND SURVEY
4759 CROSBY-COOK RD.
ROME, OHIO 44085

SCALE 1" = 30 ft.

APPROVED
MADISON TWP. ZONING

Grading Plan Approved
as shown and/or
THOMAS P. GILLE
Lake County Eng.
By _____ Date _____