Grading Plan Approved
as shown and/or noted
THOMAS P. GILLES, P.E.
Lake County Engineer
By _____ Date _____

SITE PLAN
FOR
ERIC SEUFER

BEING KNOWN AS SUBLOT No. 108 IN MADISON GOLF LAKELANDS SUBDIVISION, IN THE TOWNSHIP OF MADISON, COUNTY OF LAKE, STATE OF OHIO.

N

SCALE: 1" = 20'

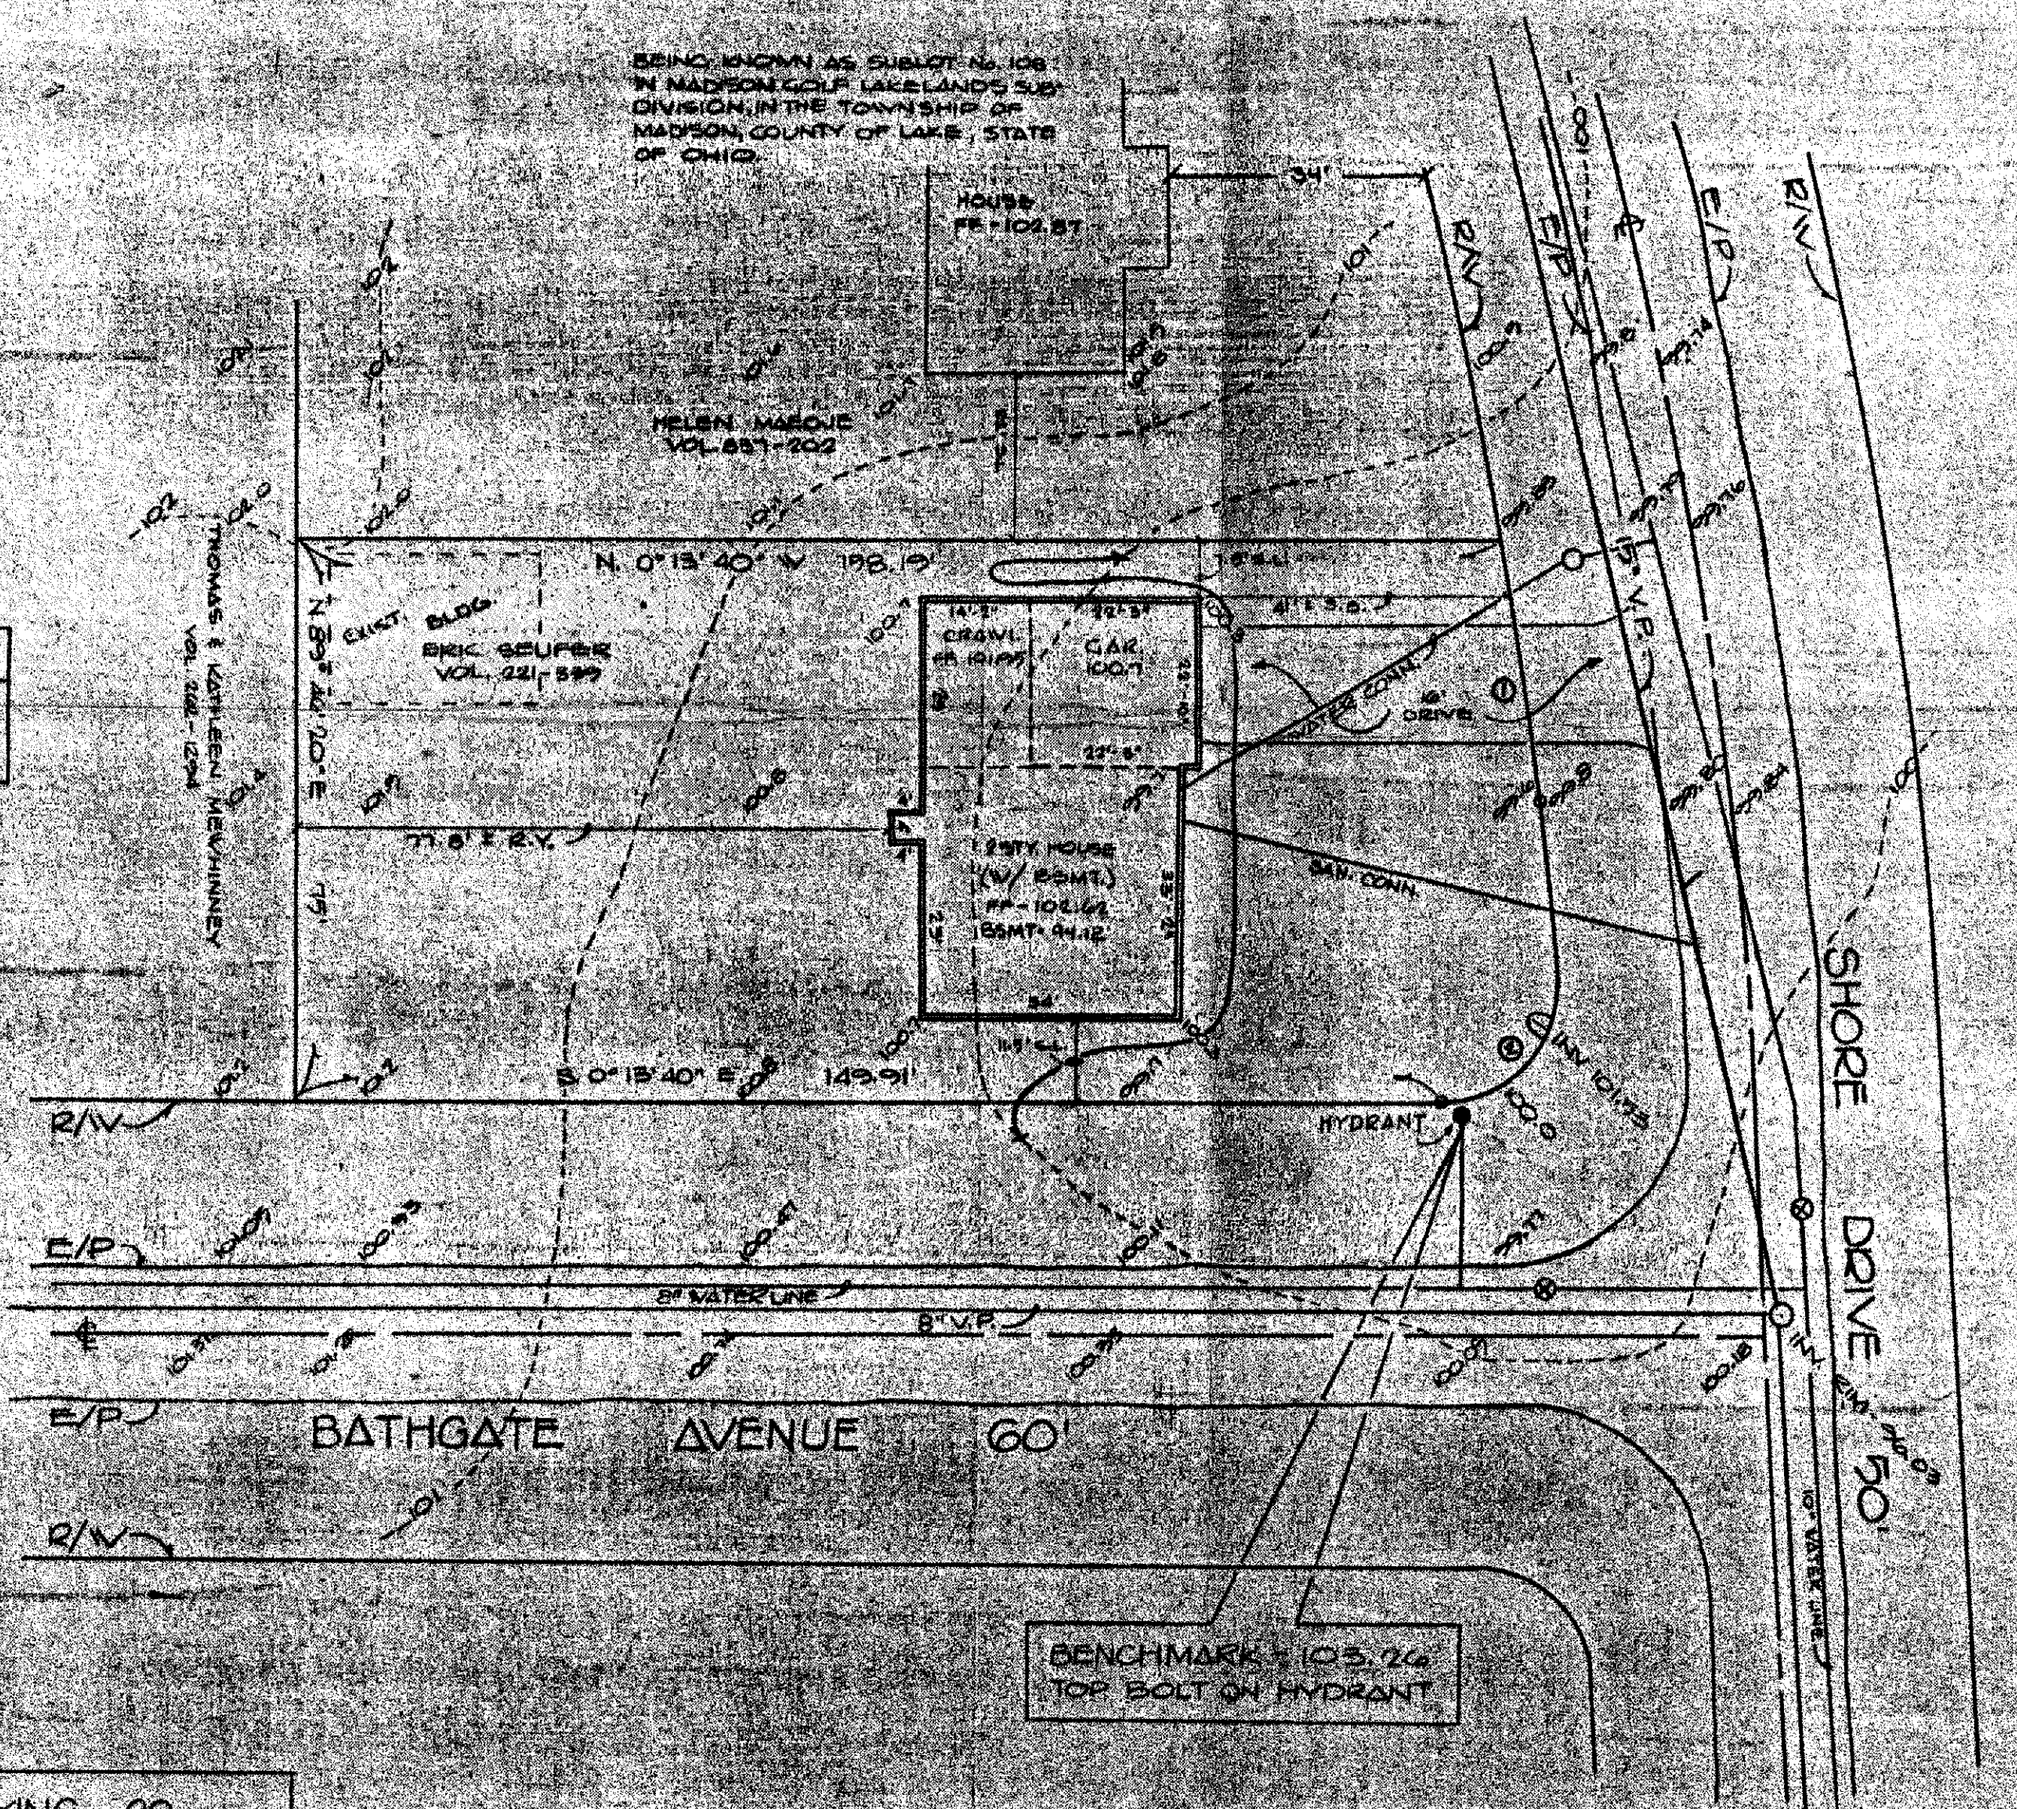

CURVE	DATA
CURVE No. 1 A= 37.26 C= 37.26 N 82°38'42" E.	CURVE No. 2 A= 24.96 C= 22.18 S 47°54'01" E

APPROVED
MADISON TWP. ZONING
Permit: 12159 Kenneth Maurtonen
Zoning Inspector: J. Chiro

THIS PLAT WAS PREPARED BY ME AND IS TRUE AND ACCURATE TO THE BEST OF MY KNOWLEDGE AND BELIEF.

THOMAS M. COFFMAN NO. 6897

STATE OF OHIO
THOMAS M. COFFMAN
6897
REGISTERED
SURVEYOR

VILLAGE SURVEYING CO.
THOMAS M. COFFMAN, P.S.
202 THIRD STREET, FAIRPORT HARBOR, OHIO 44077
(216) 357-1559