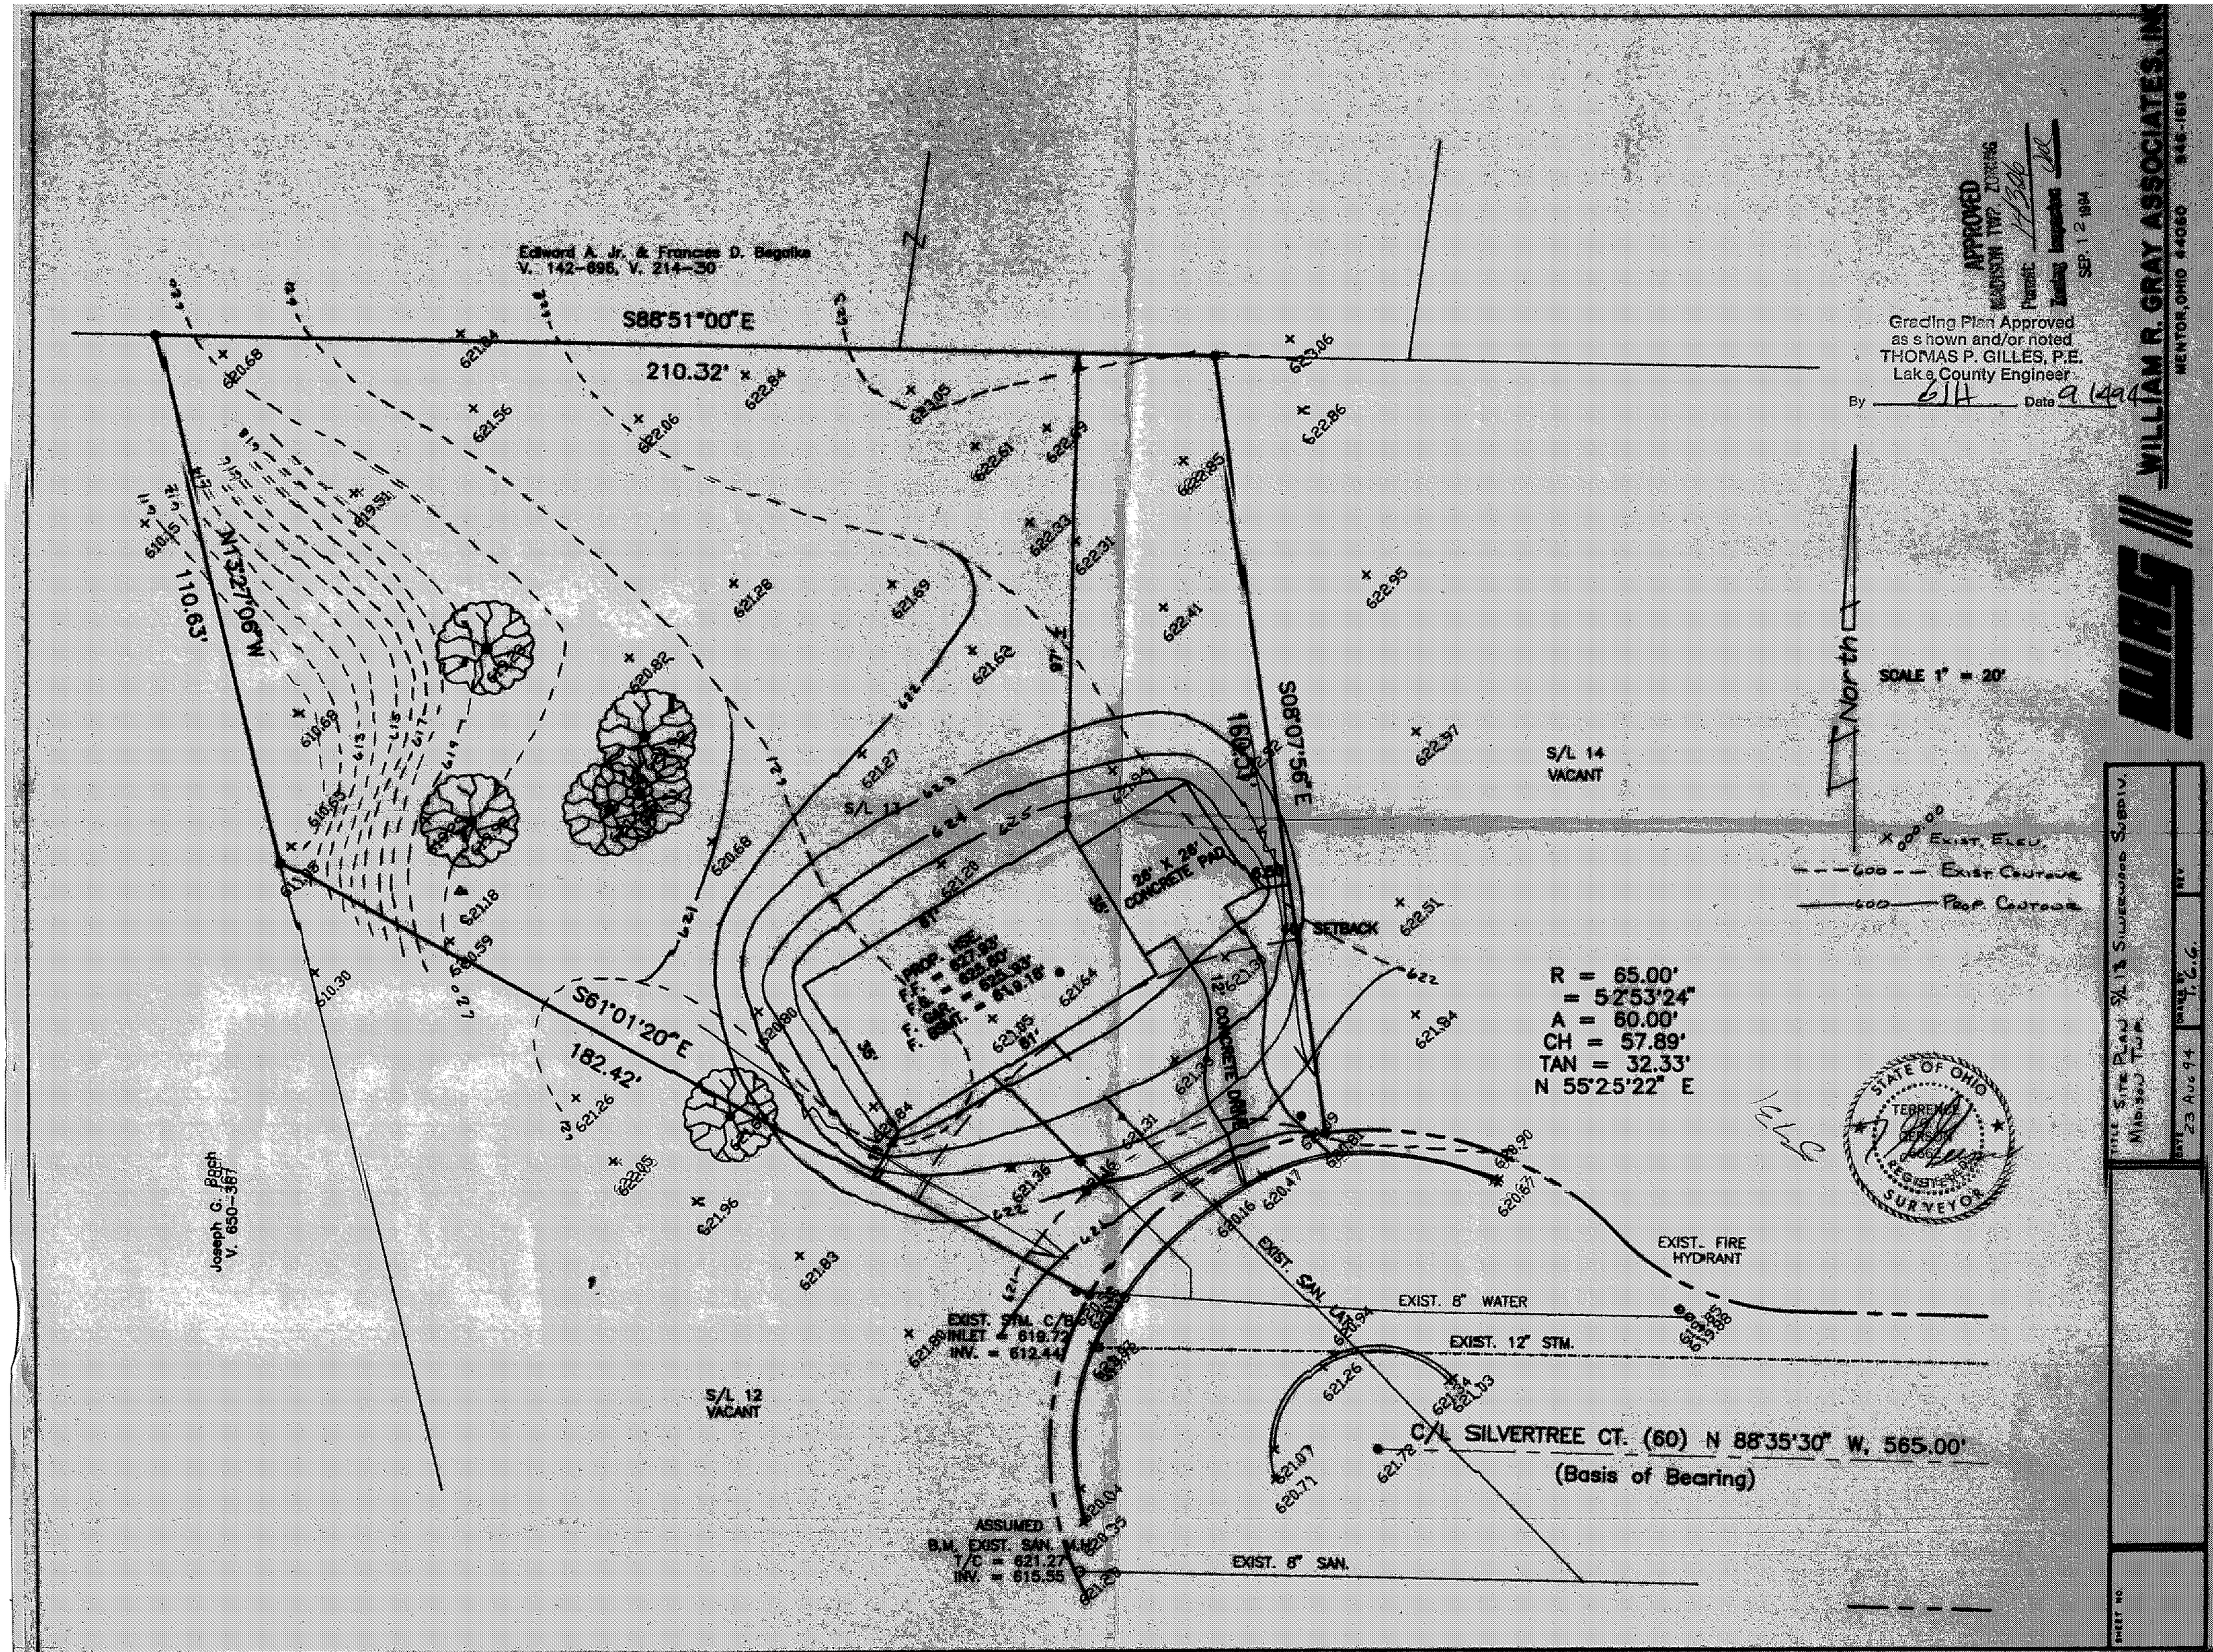

Edward A. Jr. & Frances D. Begalke
V. 142-696, V. 214-30
S88°51'00"E
210.32'
N13°27'06"W
110.63'
S61°01'20"E
182.42'
S08°07'56"E
160.53'
S/L 13
S/L 14
VACANT
S/L 12
VACANT
26' X 26' CONCRETE PAD
SETBACK
12' CONCRETE DRIVE
PROP. HSE.
F.F. = 627.93'
F.G. = 625.60'
F. GAR. = 625.93'
F. BSMT. = 619.18'
R = 65.00'
= 52°53'24"
A = 60.00'
CH = 57.89'
TAN = 32.33'
N 55°25'22" E
EXIST. FIRE HYDRANT
EXIST. SAN. LAT.
EXIST. 8" WATER
EXIST. 12" STM.
EXIST. STM. C/B
INLET = 619.72
INV. = 612.44
C/L SILVERTREE CT. (60) N 88°35'30" W, 565.00'
(Basis of Bearing)
ASSUMED
B.M. EXIST. SAN. M.H.
T/C = 621.27
INV. = 615.55
EXIST. 8" SAN.
Joseph G. Bach
V. 650-367
North
SCALE 1" = 20'
EXIST. ELEV.
EXIST. CONTOUR
PROP. CONTOUR
APPROVED
MADISON TWP. ZONING
Permit: 14306
Zoning Inspector
SEP. 12 1994
Grading Plan Approved
as shown and/or noted
THOMAS P. GILLES, P.E.
Lake County Engineer
By GJH Date 9/14/94
STATE OF OHIO
TERRENCE G. GERSON
REGISTERED
SURVEYOR
WILLIAM R. GRAY ASSOCIATES, INC.
MENTOR, OHIO 44060 946-1616
TITLE Site Plan S/L 13 Silverwood Subdiv.
Madison Twp.
DATE 23 Aug 94
DRAWN BY T.G.G.
REV
SHEET NO.