7595 LITTLE MOUNTAIN ROAD MENTOR OHIO 44060
216-974-0555 FAX 974-5054
AZTECH
ENGINEERING and SURVEYING
Civil Engineering · Land Surveying

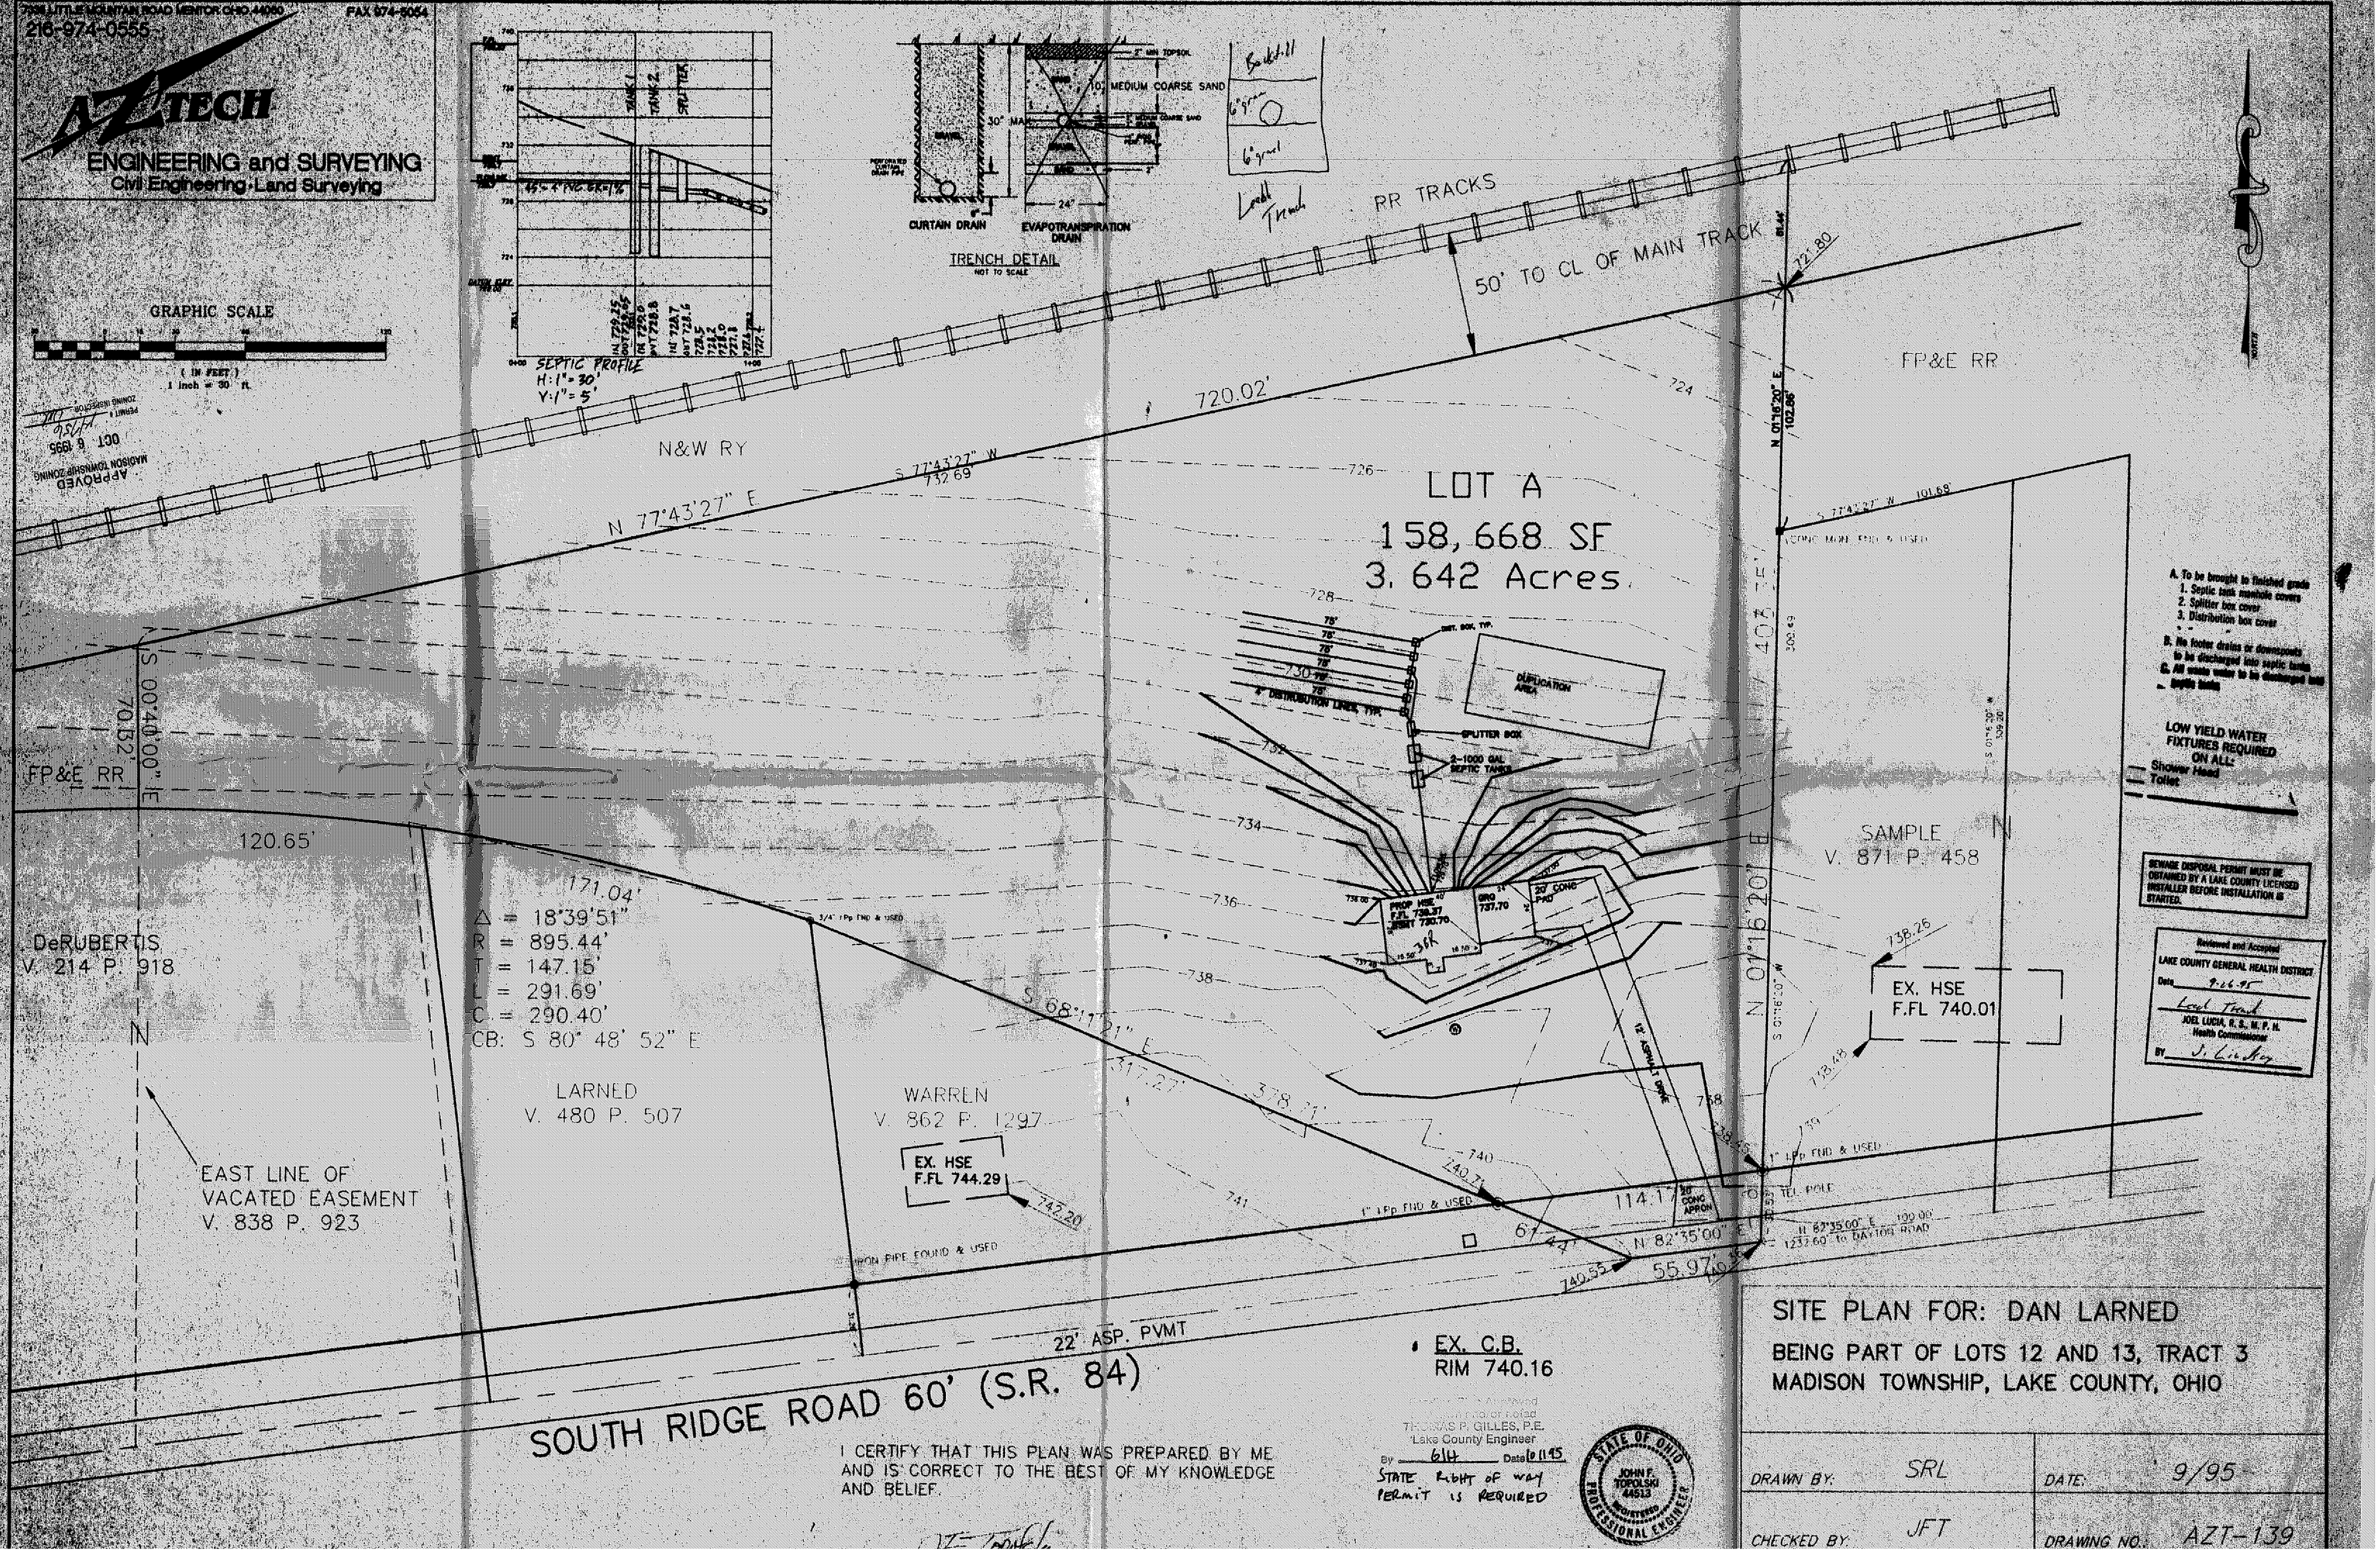


SITE PLAN FOR: DAN LARNED

BEING PART OF LOTS 12 AND 13, TRACT 3
MADISON TOWNSHIP, LAKE COUNTY, OHIO

| | | | |
|---|---|---|---|
| DRAWN BY: | SRL | DATE: | 9/95 |
| CHECKED BY: | JFT | DRAWING NO. | AZT-139 |