TOPOGRAPHICAL SURVEY
for:

BECKY ZIEMBA

KNOWN AS BEING PART OF ORIGINAL MADISON TOWNSHIP LOT NUMBER 13, TRACT NUMBER 3; NOW IN THE:

TOWNSHIP OF MADISON
COUNTY OF LAKE - STATE OF OHIO

prepared by:

CAPITOL SURVEY COMPANY
6545 STRATHMORE DRIVE
VALLEY VIEW, OHIO 44125
PHONE: (216) 447-9227

AUGUST 30, 1994

I HEREBY CERTIFY THAT THE TOPOGRAPHY SHOWN HEREON, INDICATED BY ONE FOOT CONTOURS AND ELEVATIONS, REPRESENTS AN ACTUAL FIELD TOPOGRAPHIC SURVEY MADE BY ME ON THE 30TH DAY OF AUGUST, 1994, AND THAT THE ELEVATIONS WERE TAKEN AT APPROPRIATE INTERVALS AND THAT AS OF THAT DATE THEY EXISTED AS INDICATED HEREON.

JAMES A. ZIEMBA - PROFESSIONAL SURVEYOR # 7094

STATE OF OHIO — JAMES A. ZIEMBA 7094 — PROFESSIONAL SURVEYOR

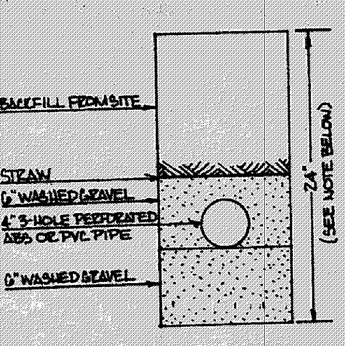

LEACHING TRENCH CROSS-SECTION

NOTE: THE STANDARD LEACHING TRENCH IS 24 INCHES DEEP; HOWEVER, THE TRENCH CAN VARY BETWEEN 18 AND 30 INCHES DEEP IF NECESSARY. GRAVEL REQUIREMENT IS STANDARD - AMOUNT OF BACKFILL WOULD VARY.

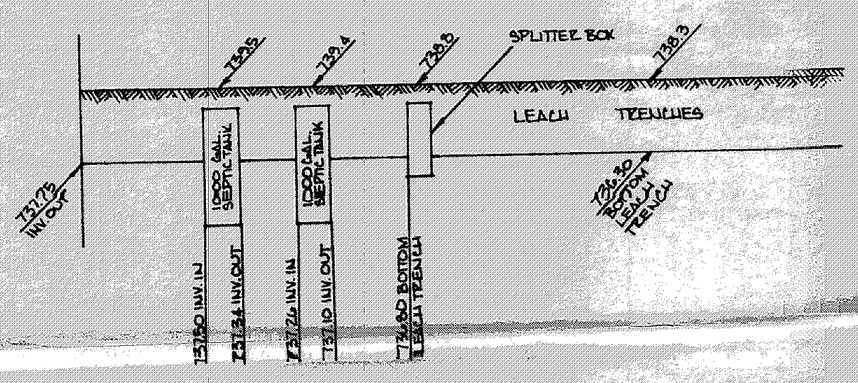

SEPTIC SYSTEM PROFILE

APPROVED
MADISON TWP. ZONING
Permit: 14338
Zoning Inspector
SEP. 19 1994

Grading Plan Approve
as shown and/or note
THOMAS P. GILLES, P
Lake County Enginee
By GJH Date