SITE PLAN
FOR
JOE WELCH

PART OF LOTS 90 & 91
MADISON GOLF LAKELANDS SUBD.
LAKE CO. PLAT VOL. E PG 73
STONEHAVEN ROAD
MADISON TOWNSHIP
LAKE COUNTY, O.

MARCH 3, 1990
SCALE "1" = 10 ft

O Denotes IRON PIN FOUND
● Denotes IRON PIN SET
603 EXISTING CONTOUR ELEVATION
601 PROPOSED CONTOUR ELEVATION
601.23 EXISTING
602.11 PROPOSED
PL PROPERTY LINE
LL LOT LINE
TREE

JIM PETER LAND SURVEY
4759 CROSBY COOK RD.
ROME, OHIO

STATE OF OHIO
JAMES M. PETER
6420
REGISTERED SURVEYOR

JMP

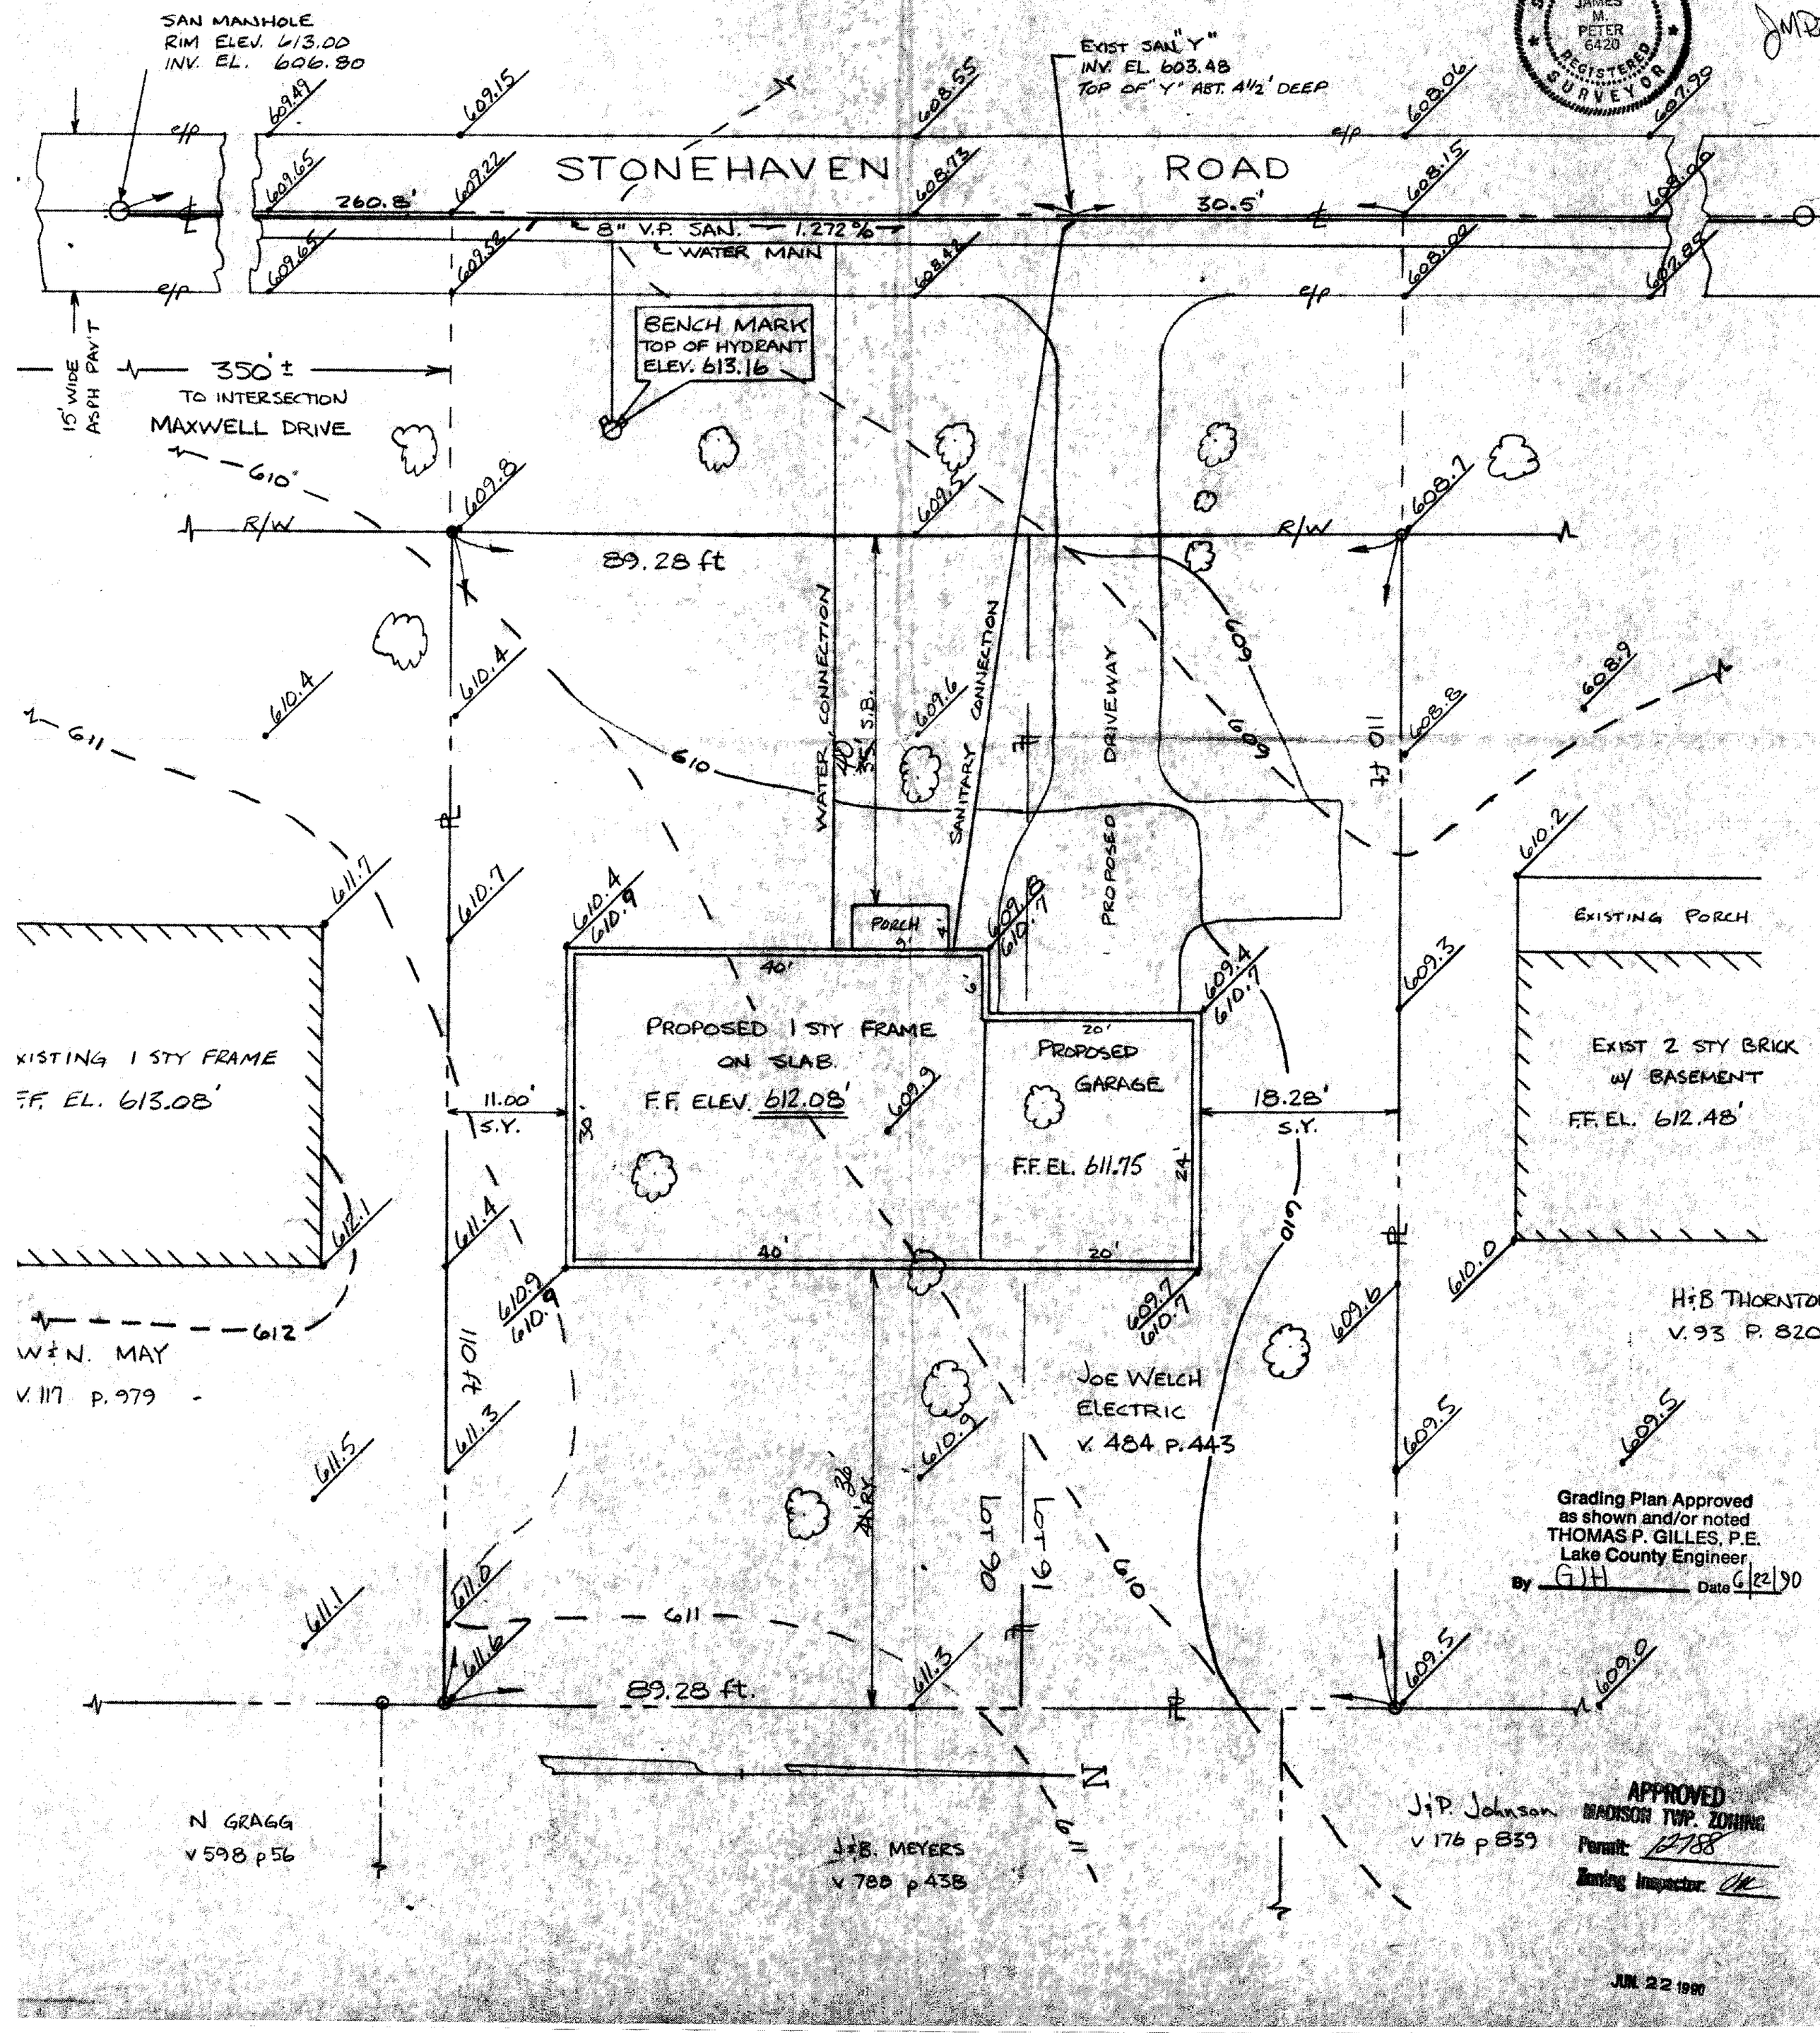

Grading Plan Approved
as shown and/or noted
THOMAS P. GILLES, P.E.
Lake County Engineer
By GJH Date 6/22/90

APPROVED
MADISON TWP. ZONING
Permit: 12788
Zoning Inspector: CK

JUN 22 1990