SURVEY AND SITE PLAN:

FOR SUBLOTS 413 AND 412 IN THE MADISON-LAKELAND SUBDIVISION NO. 2 IN LOT 3 TRACT 3 MADISON TOWNSHIP LAKE COUNTY OHIO AS RECORDED IN PLAT VOLUME D PAGE 52 IN THE OFFICE OF THE COUNTY RECORDER AND BEING LANDS TO HOLIDAY CONSTRUCTION

5575 ORCHID DRIVE. MENTOR OHIO 216-257-4305

PROPOSED 1 STORY FRAME DWELLING WITH GARAGE ATTACHED

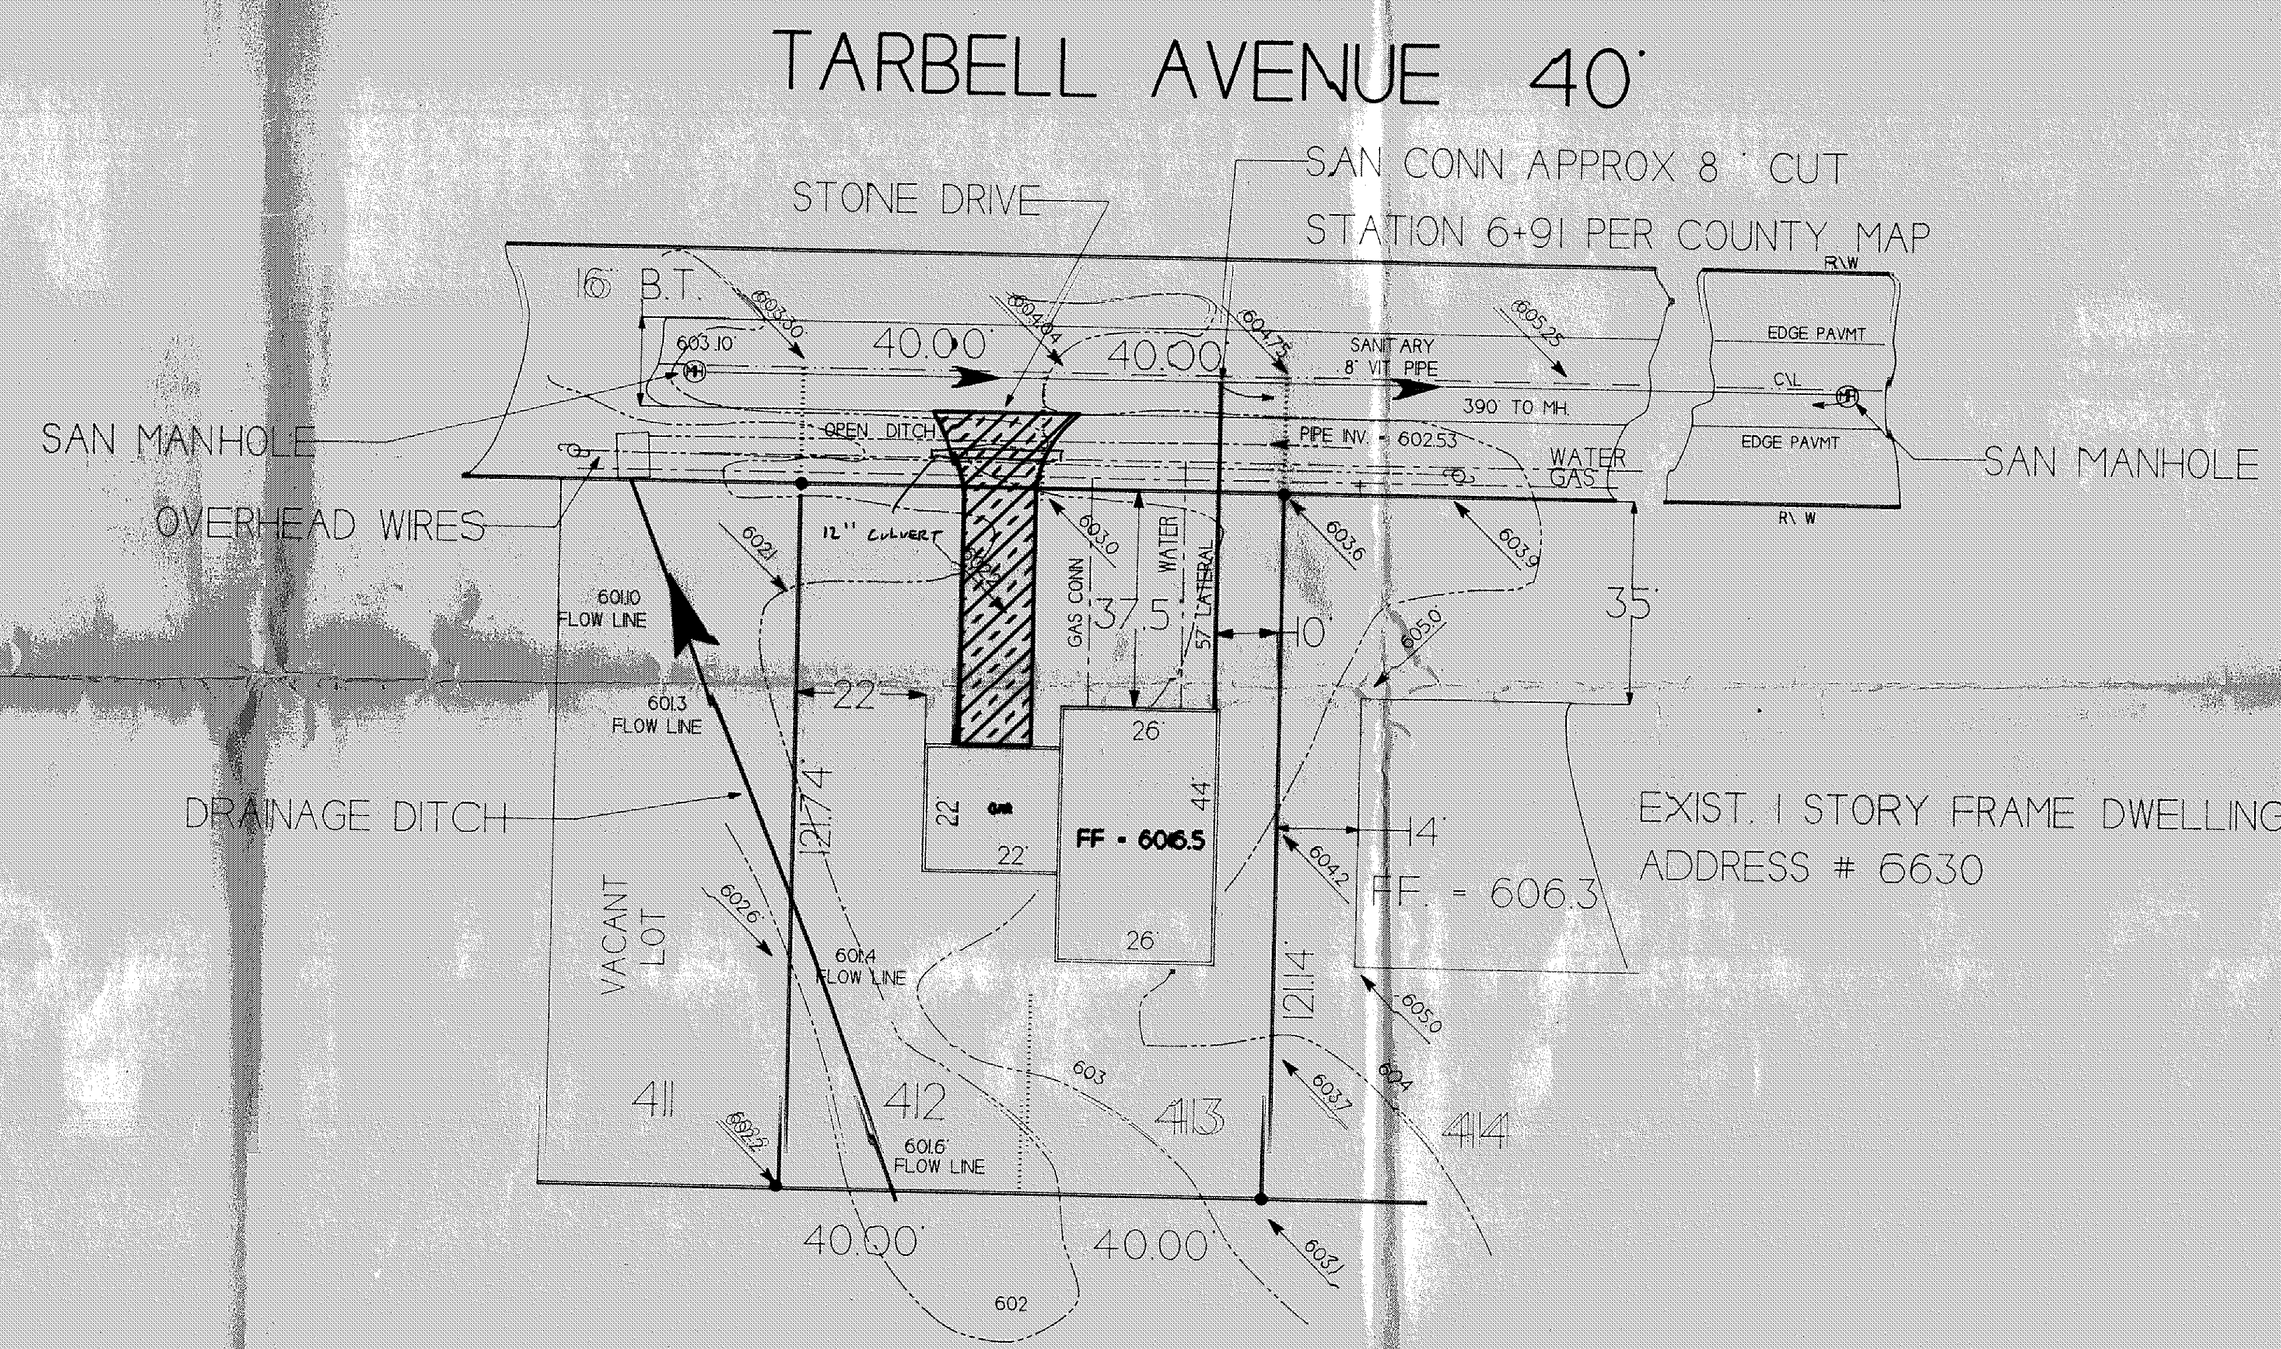

LEGEND

- MONUMENT BOX
- IRON PIN
- IRON PIPE
- P.K. NAIL WITH SHINER
- PUBLIC UTILITY POLE
- WATER CONNECTION
- STORM SEWER CATCH BASIN
- GAS METER
- LIGHT POLE
- FIRE HYDRANT
- MANHOLE
- DOWNSPOUT
- GRADE EXISTING
- EXIST. PROP. PROPOSED

Grading Plan Approved
as shown and/or noted
THOMAS P. GILLES, P.E.
Lake County Engineer
GLH 10/24/94

GRAPHIC SCALE

(1" = 20' FEET)

APPROVED
MADISON TWP. ZONING
Permit: 14587
Zoning Inspector:
OCT. 19 1994

DESCRIPTION	REVISIONS

STATE OF OHIO TIMOTHY E. STOCKER No. 7245 REGISTERED PROFESSIONAL SURVEYOR

CRABBS' SURVEYING SERVICE

WESTERN RESERVE BUILDING
705 NORTH ST. CLAIR STREET SUIT 300
PAINESVILLE, OHIO 44077
PHONE (216) 352-4844
FAX (216) 352-4845
1-800-448-3068

TIMOTHY E. STOCKER P.S. 7245

COPYRIGHT 1994 CRABBS SURVEYING

DRAWN BY	SCALE	DATE	PRINTED	DRAWING NO.	SHEET NO.
TES	1" = 20'	SEPT 94		192PLOT	1 \ 1