THIS IS TO CERTIFY THAT THE TOPOGRAPHY SHOWN HEREON REPRESENTED BY ONE FOOT CONTOURS AND ELEVATIONS, REPRESENTS AN ACTUAL FIELD TOPOGRAPHIC SURVEY MADE BY ME ON THE 4TH DAY OF APRIL 1992. AND THAT AS OF THAT DATE THE ELEVATIONS EXISTED AS SHOWN HEREON.

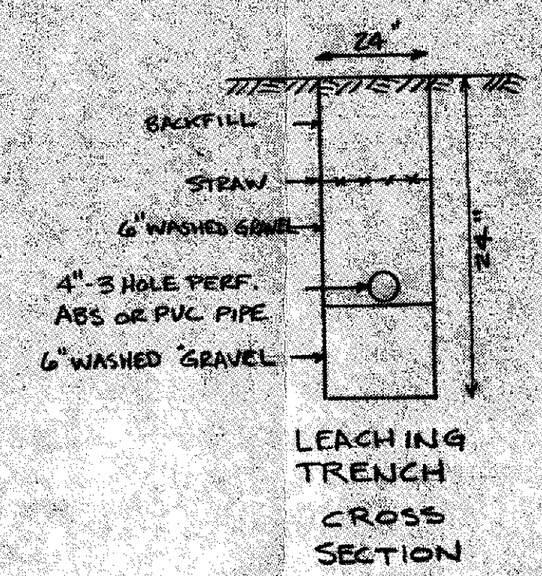

LEACHING TRENCH CROSS SECTION

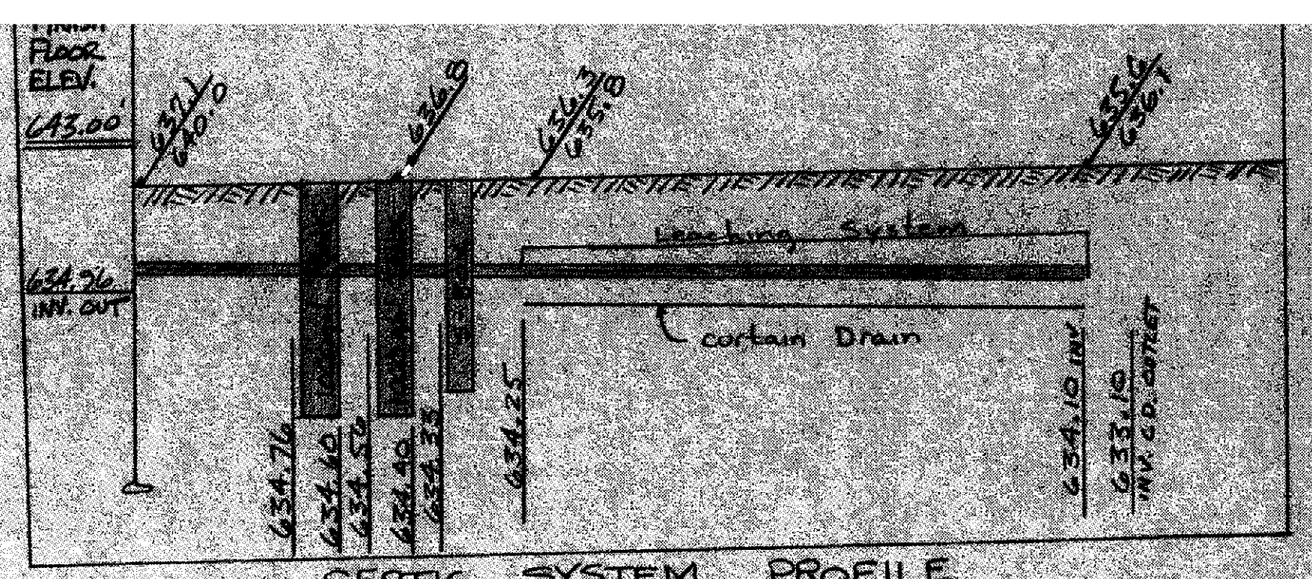

SEPTIC SYSTEM PROFILE

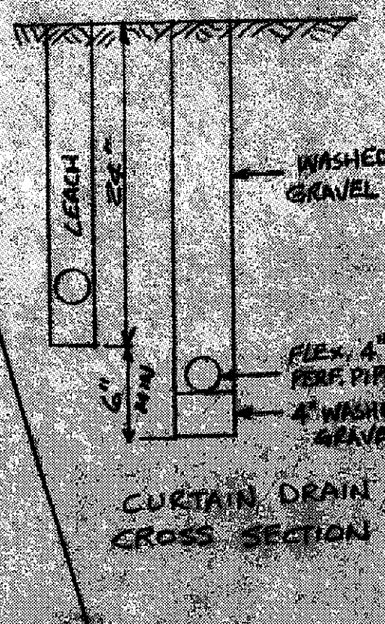

CURTAIN DRAIN CROSS SECTION

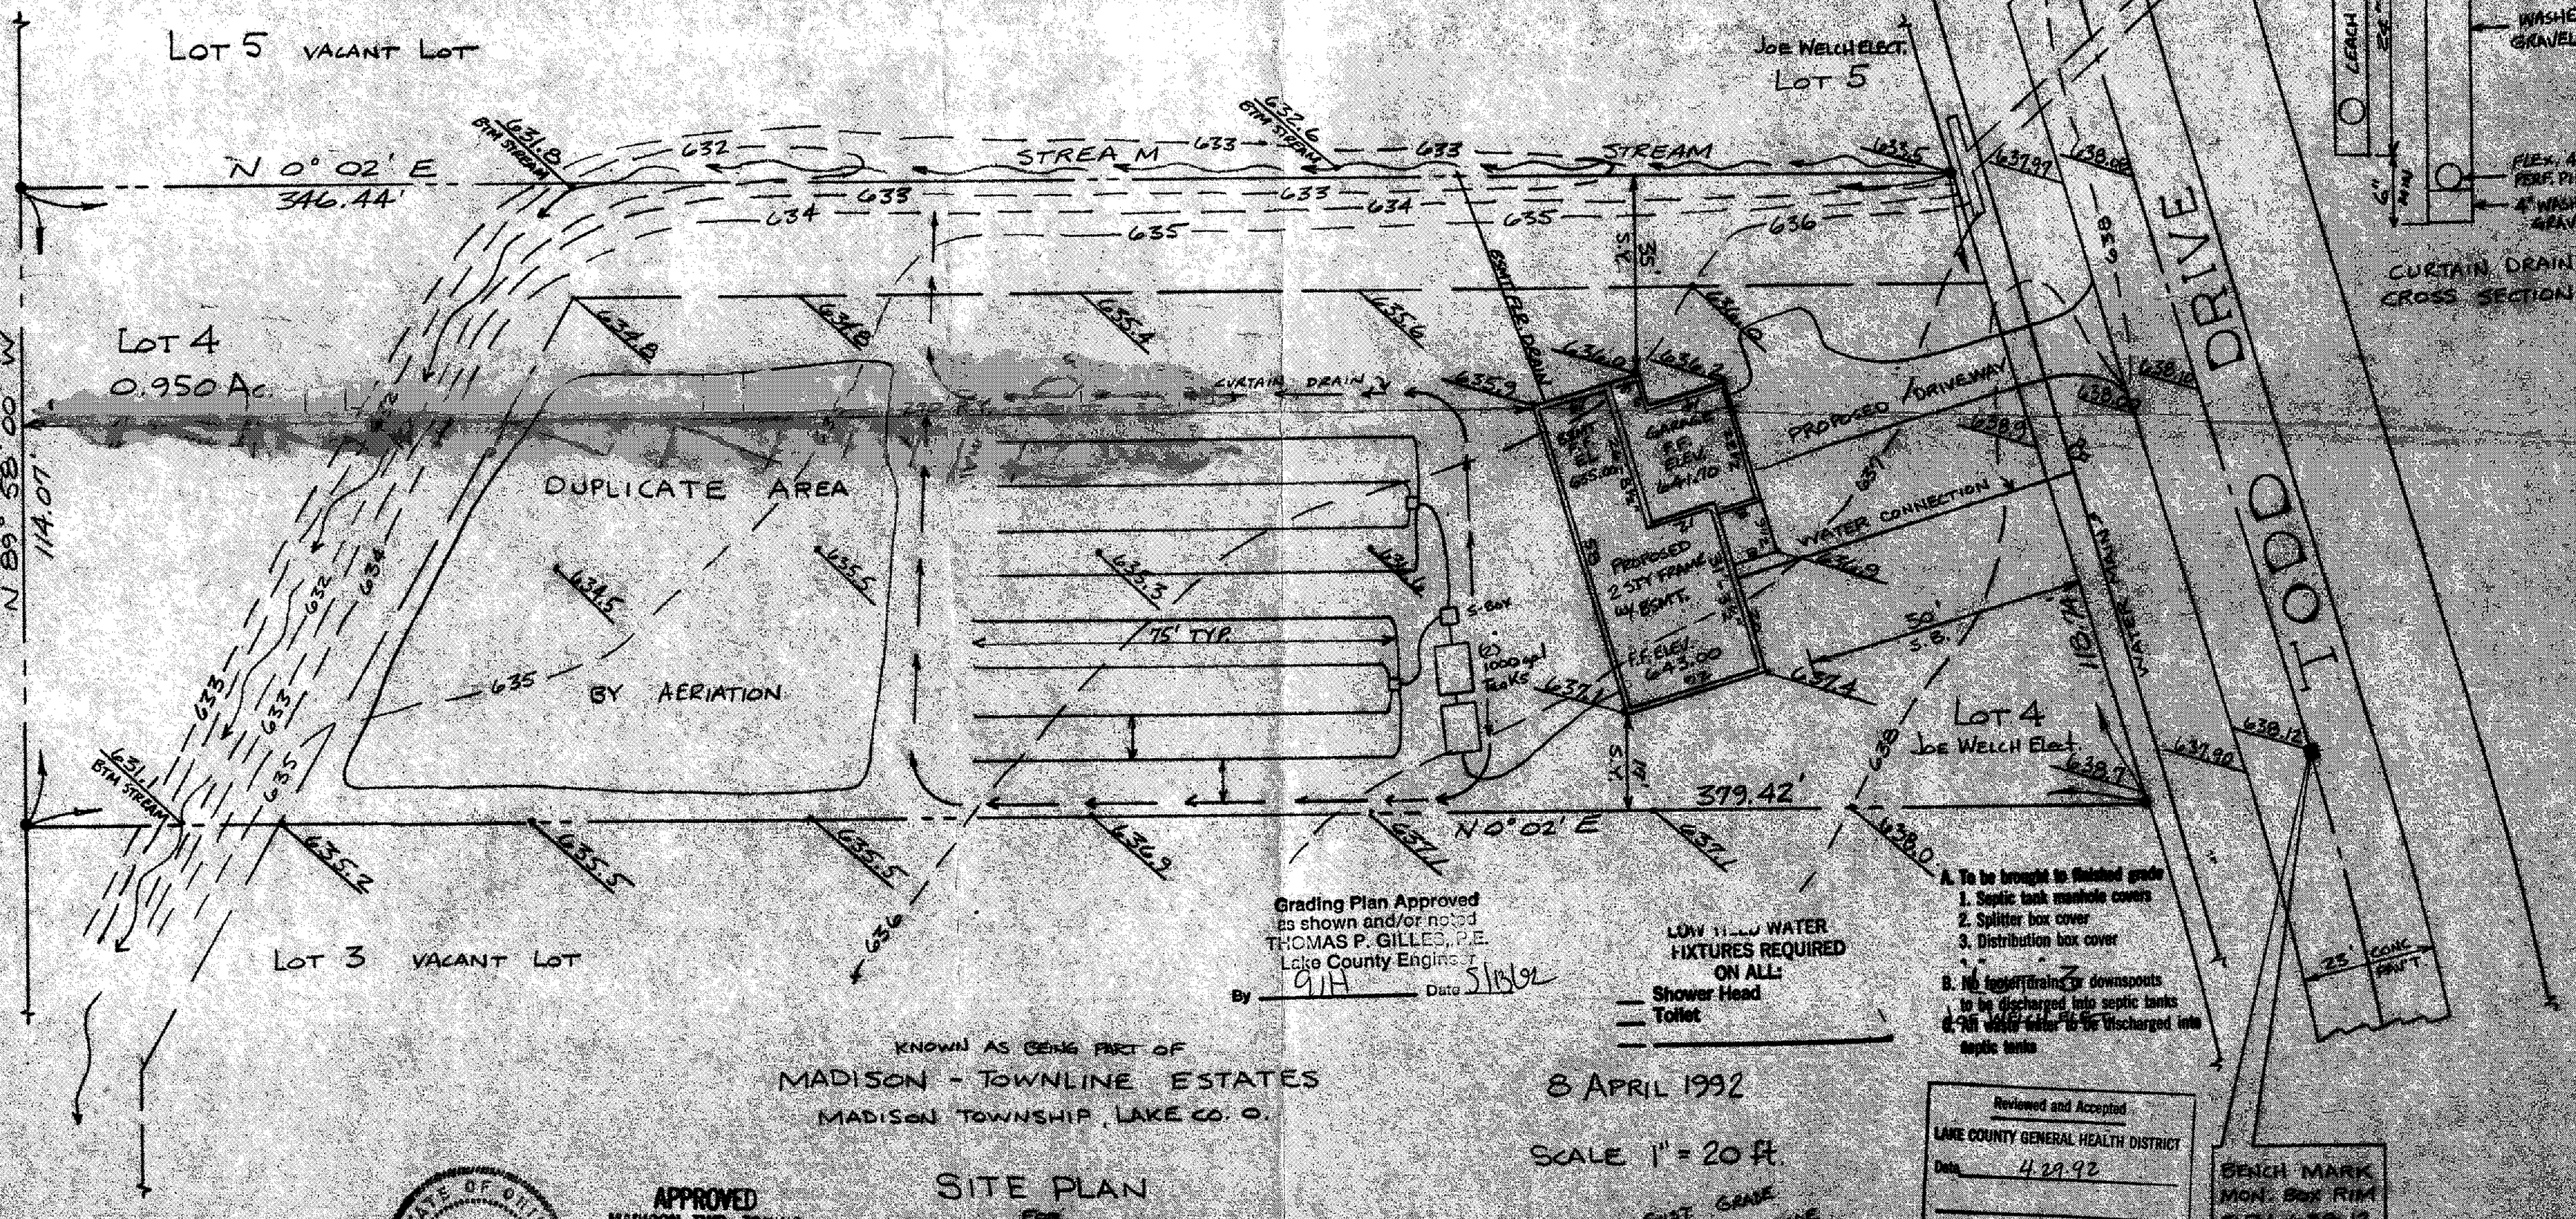

Grading Plan Approved as shown and/or noted
THOMAS P. GILLES, P.E.
Lake County Engineer
By 9/H Date 5/18/92

LOW FLOW WATER FIXTURES REQUIRED ON ALL:
— Shower Head
— Toilet
— —

A. To be brought to finished grade
1. Septic tank manhole covers
2. Splitter box cover
3. Distribution box cover
B. No footer drains or downspouts to be discharged into septic tanks
C. No water softer to be discharged into septic tanks

8 APRIL 1992

SCALE 1" = 20 ft.

6393 EXIST. GRADE
638.1 PROPOSED GRADE
639 EXIST. CONTOUR ELEV.
638 PROP. CONTOUR ELEV.

Reviewed and Accepted
LAKE COUNTY GENERAL HEALTH DISTRICT
Date 4.29.92
JOEL LUCIA, R.S., M.P.H.
Health Commissioner
By N. Nichus

SEWAGE DISPOSAL PERMIT MUST BE OBTAINED BY A LAKE COUNTY LICENSED INSTALLER BEFORE INSTALLATION IS STARTED.

Dwg No. 920348

KNOWN AS BEING PART OF
MADISON - TOWNLINE ESTATES
MADISON TOWNSHIP, LAKE CO. O.

SITE PLAN
FOR
JOE WELCH

STATE OF OHIO JAMES M. PETER 6420 REGISTERED SURVEYOR

APPROVED
MADISON TWP. ZONING
Permit: 13267
Zoning Inspector: DM
APR 30 1992

JIM PETER LAND SURVEY 4759 CROSBY-COOK Rd. ROME, OHIO