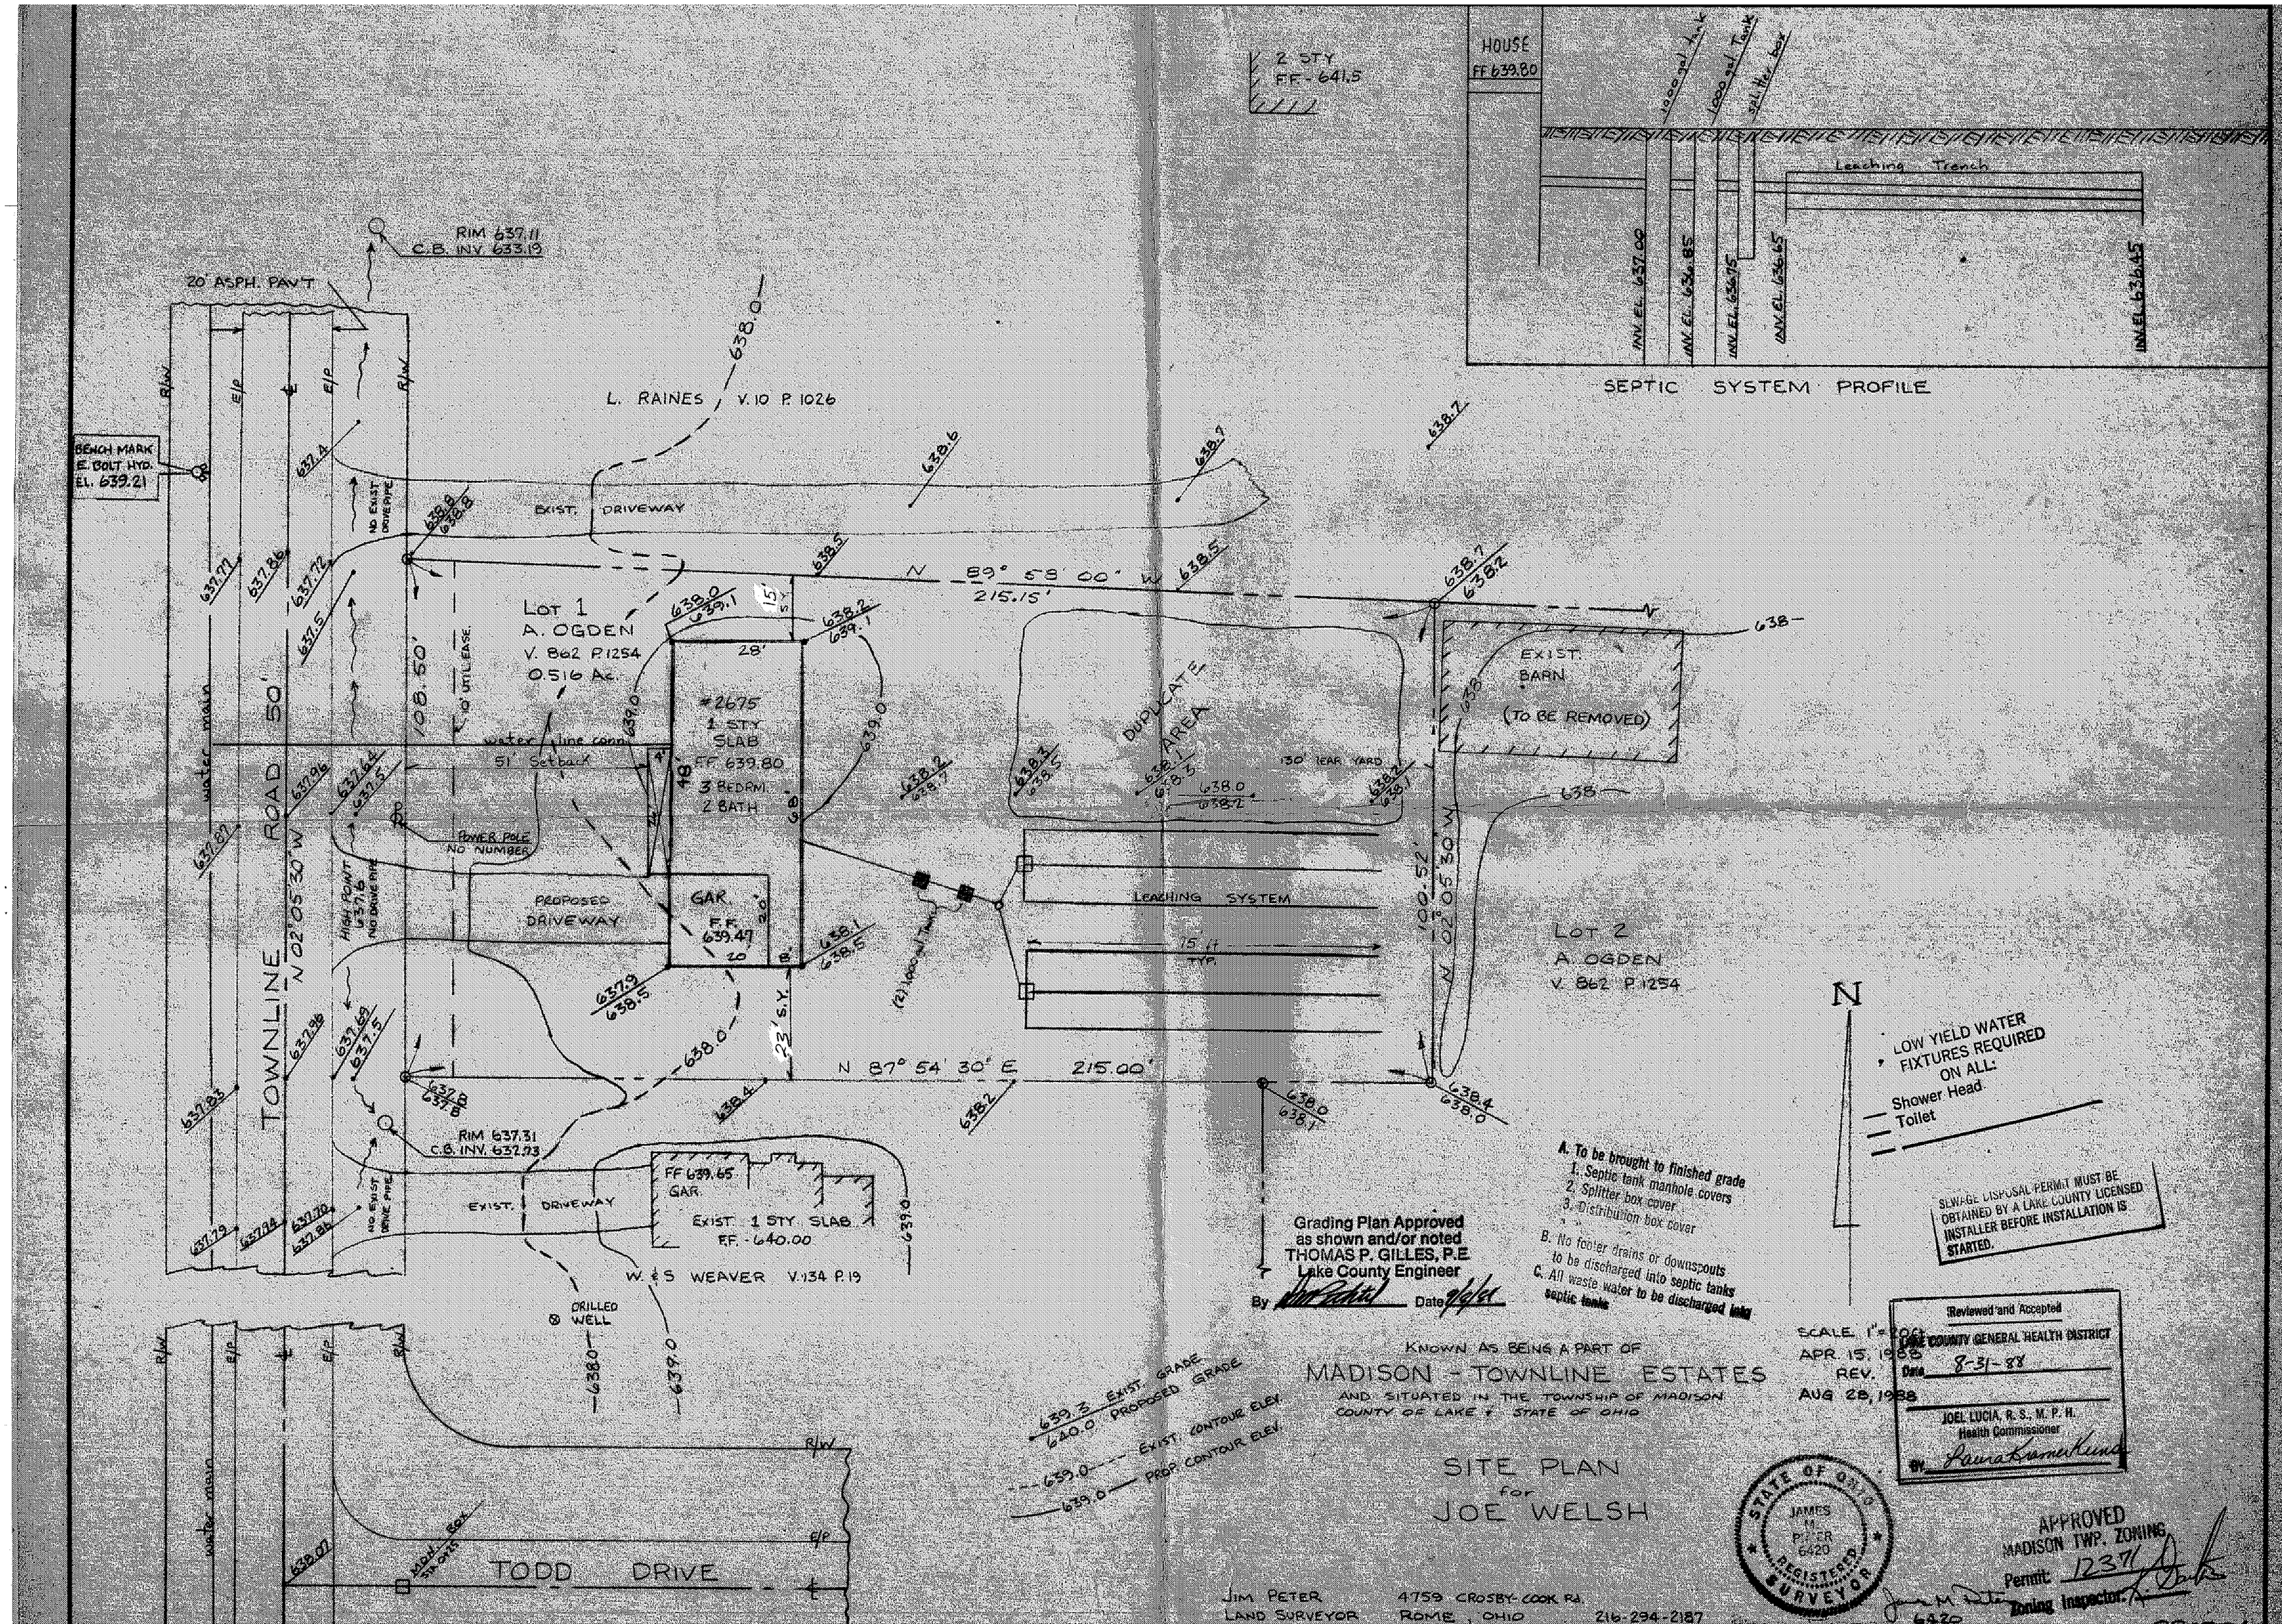

HOUSE
FF 639.80
1000 gal tank
1000 gal Tank
splitter box
Leaching Trench
INV. EL. 637.00
INV. EL. 636.85
INV. EL. 636.75
INV. EL. 636.65
INV. EL. 636.45
SEPTIC SYSTEM PROFILE
2 STY
FF - 641.5
RIM 637.11
C.B. INV. 633.19
20' ASPH. PAV'T
BENCH MARK
E. BOLT HYD.
EL. 639.21
L. RAINES V. 10 P. 1026
EXIST. DRIVEWAY
N 89° 58' 00" W
215.15'
LOT 1
A. OGDEN
V. 862 P. 1254
0.516 Ac.
#2675
1 STY
SLAB
FF 639.80
3 BEDRM.
2 BATH
GAR.
F.F.
639.47
PROPOSED
DRIVEWAY
water line conn.
51' Setback
POWER POLE
NO NUMBER
HIGH POINT
637.6
NO DRIVE PIPE
NO EXIST. DRIVE PIPE
10' UTIL. EASE.
water main
ROAD 50'
TOWNLINE
N 02° 05' 30" W
108.50'
DUPLICATE
AREA
130' REAR YARD
EXIST.
BARN
(TO BE REMOVED)
LEACHING SYSTEM
75' ft
TYP.
(2) 1000 gal Tank
LOT 2
A. OGDEN
V. 862 P. 1254
N 87° 54' 30" E
215.00'
RIM 637.31
C.B. INV. 632.73
FF 639.65
GAR.
EXIST. 1 STY. SLAB
F.F. - 640.00
EXIST. DRIVEWAY
W. & S. WEAVER V. 134 P. 19
DRILLED
WELL
TODD DRIVE
N
LOW YIELD WATER
FIXTURES REQUIRED
ON ALL:
Shower Head
Toilet
A. To be brought to finished grade
1. Septic tank manhole covers
2. Splitter box cover
3. Distribution box cover
B. No footer drains or downspouts
to be discharged into septic tanks
C. All waste water to be discharged into
septic tanks
Grading Plan Approved
as shown and/or noted
THOMAS P. GILLES, P.E.
Lake County Engineer
By
Date
SEWAGE DISPOSAL PERMIT MUST BE
OBTAINED BY A LAKE COUNTY LICENSED
INSTALLER BEFORE INSTALLATION IS
STARTED.
Reviewed and Accepted
LAKE COUNTY GENERAL HEALTH DISTRICT
Date 8-31-88
JOEL LUCIA, R. S., M. P. H.
Health Commissioner
By
SCALE 1" = 200'
APR. 15, 1988
REV.
AUG 28, 1988
639.3 EXIST. GRADE
640.0 PROPOSED GRADE
639.0 EXIST. CONTOUR ELEV.
639.0 PROP. CONTOUR ELEV.
KNOWN AS BEING A PART OF
MADISON - TOWNLINE ESTATES
AND SITUATED IN THE TOWNSHIP OF MADISON
COUNTY OF LAKE & STATE OF OHIO
SITE PLAN
for
JOE WELSH
STATE OF OHIO
JAMES M. PETER
6420
REGISTERED
SURVEYOR
APPROVED
MADISON TWP. ZONING
Permit: 12371
Zoning Inspector:
JIM PETER
LAND SURVEYOR
4759 CROSBY-COOK Rd.
ROME, OHIO
216-294-2187