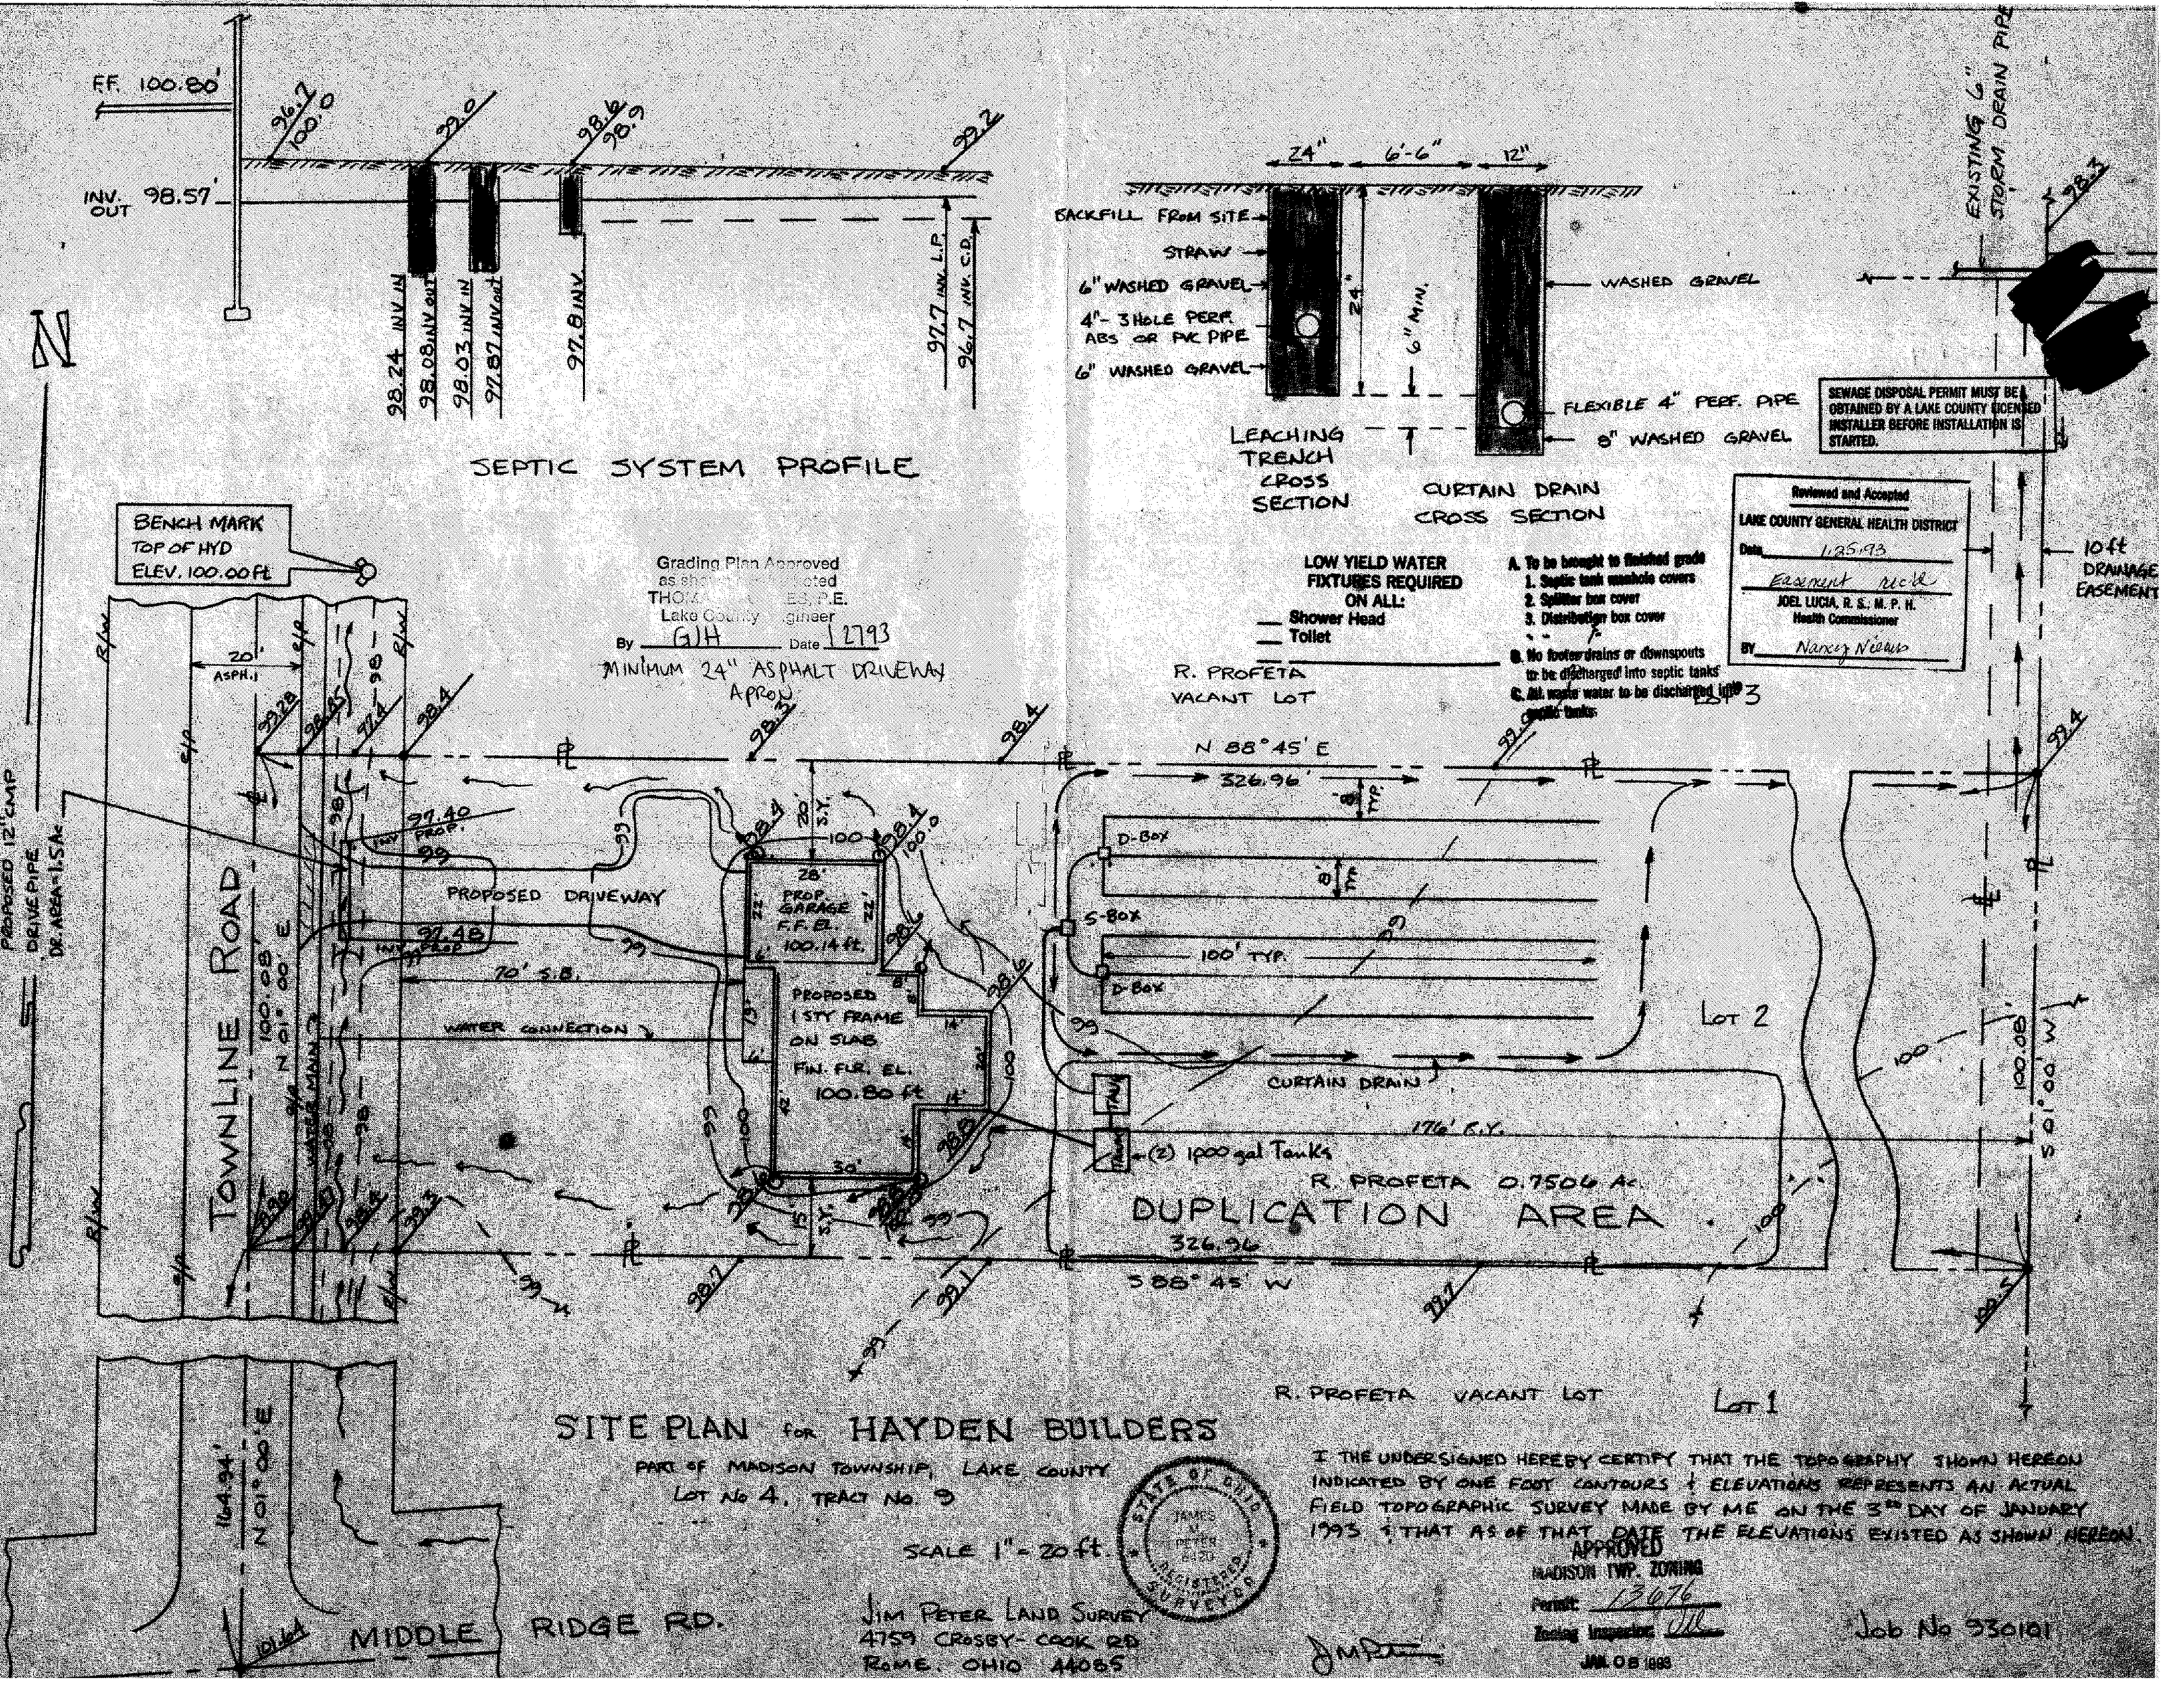

SITE PLAN for HAYDEN BUILDERS

PART OF MADISON TOWNSHIP, LAKE COUNTY
LOT No 4, TRACT No. 9

SCALE 1" = 20 ft.

STATE OF OHIO JAMES M. PETER 6420 REGISTERED SURVEYOR

JIM PETER LAND SURVEY
4759 CROSBY-COOK RD
ROME, OHIO 44085

I THE UNDERSIGNED HEREBY CERTIFY THAT THE TOPOGRAPHY SHOWN HEREON INDICATED BY ONE FOOT CONTOURS & ELEVATIONS REPRESENTS AN ACTUAL FIELD TOPOGRAPHIC SURVEY MADE BY ME ON THE 3RD DAY OF JANUARY 1993 & THAT AS OF THAT DATE THE ELEVATIONS EXISTED AS SHOWN HEREON.

APPROVED
MADISON TWP. ZONING
Permit: 13676
Zoning Inspector: [signature]
JAN. 08 1993

Job No 930101