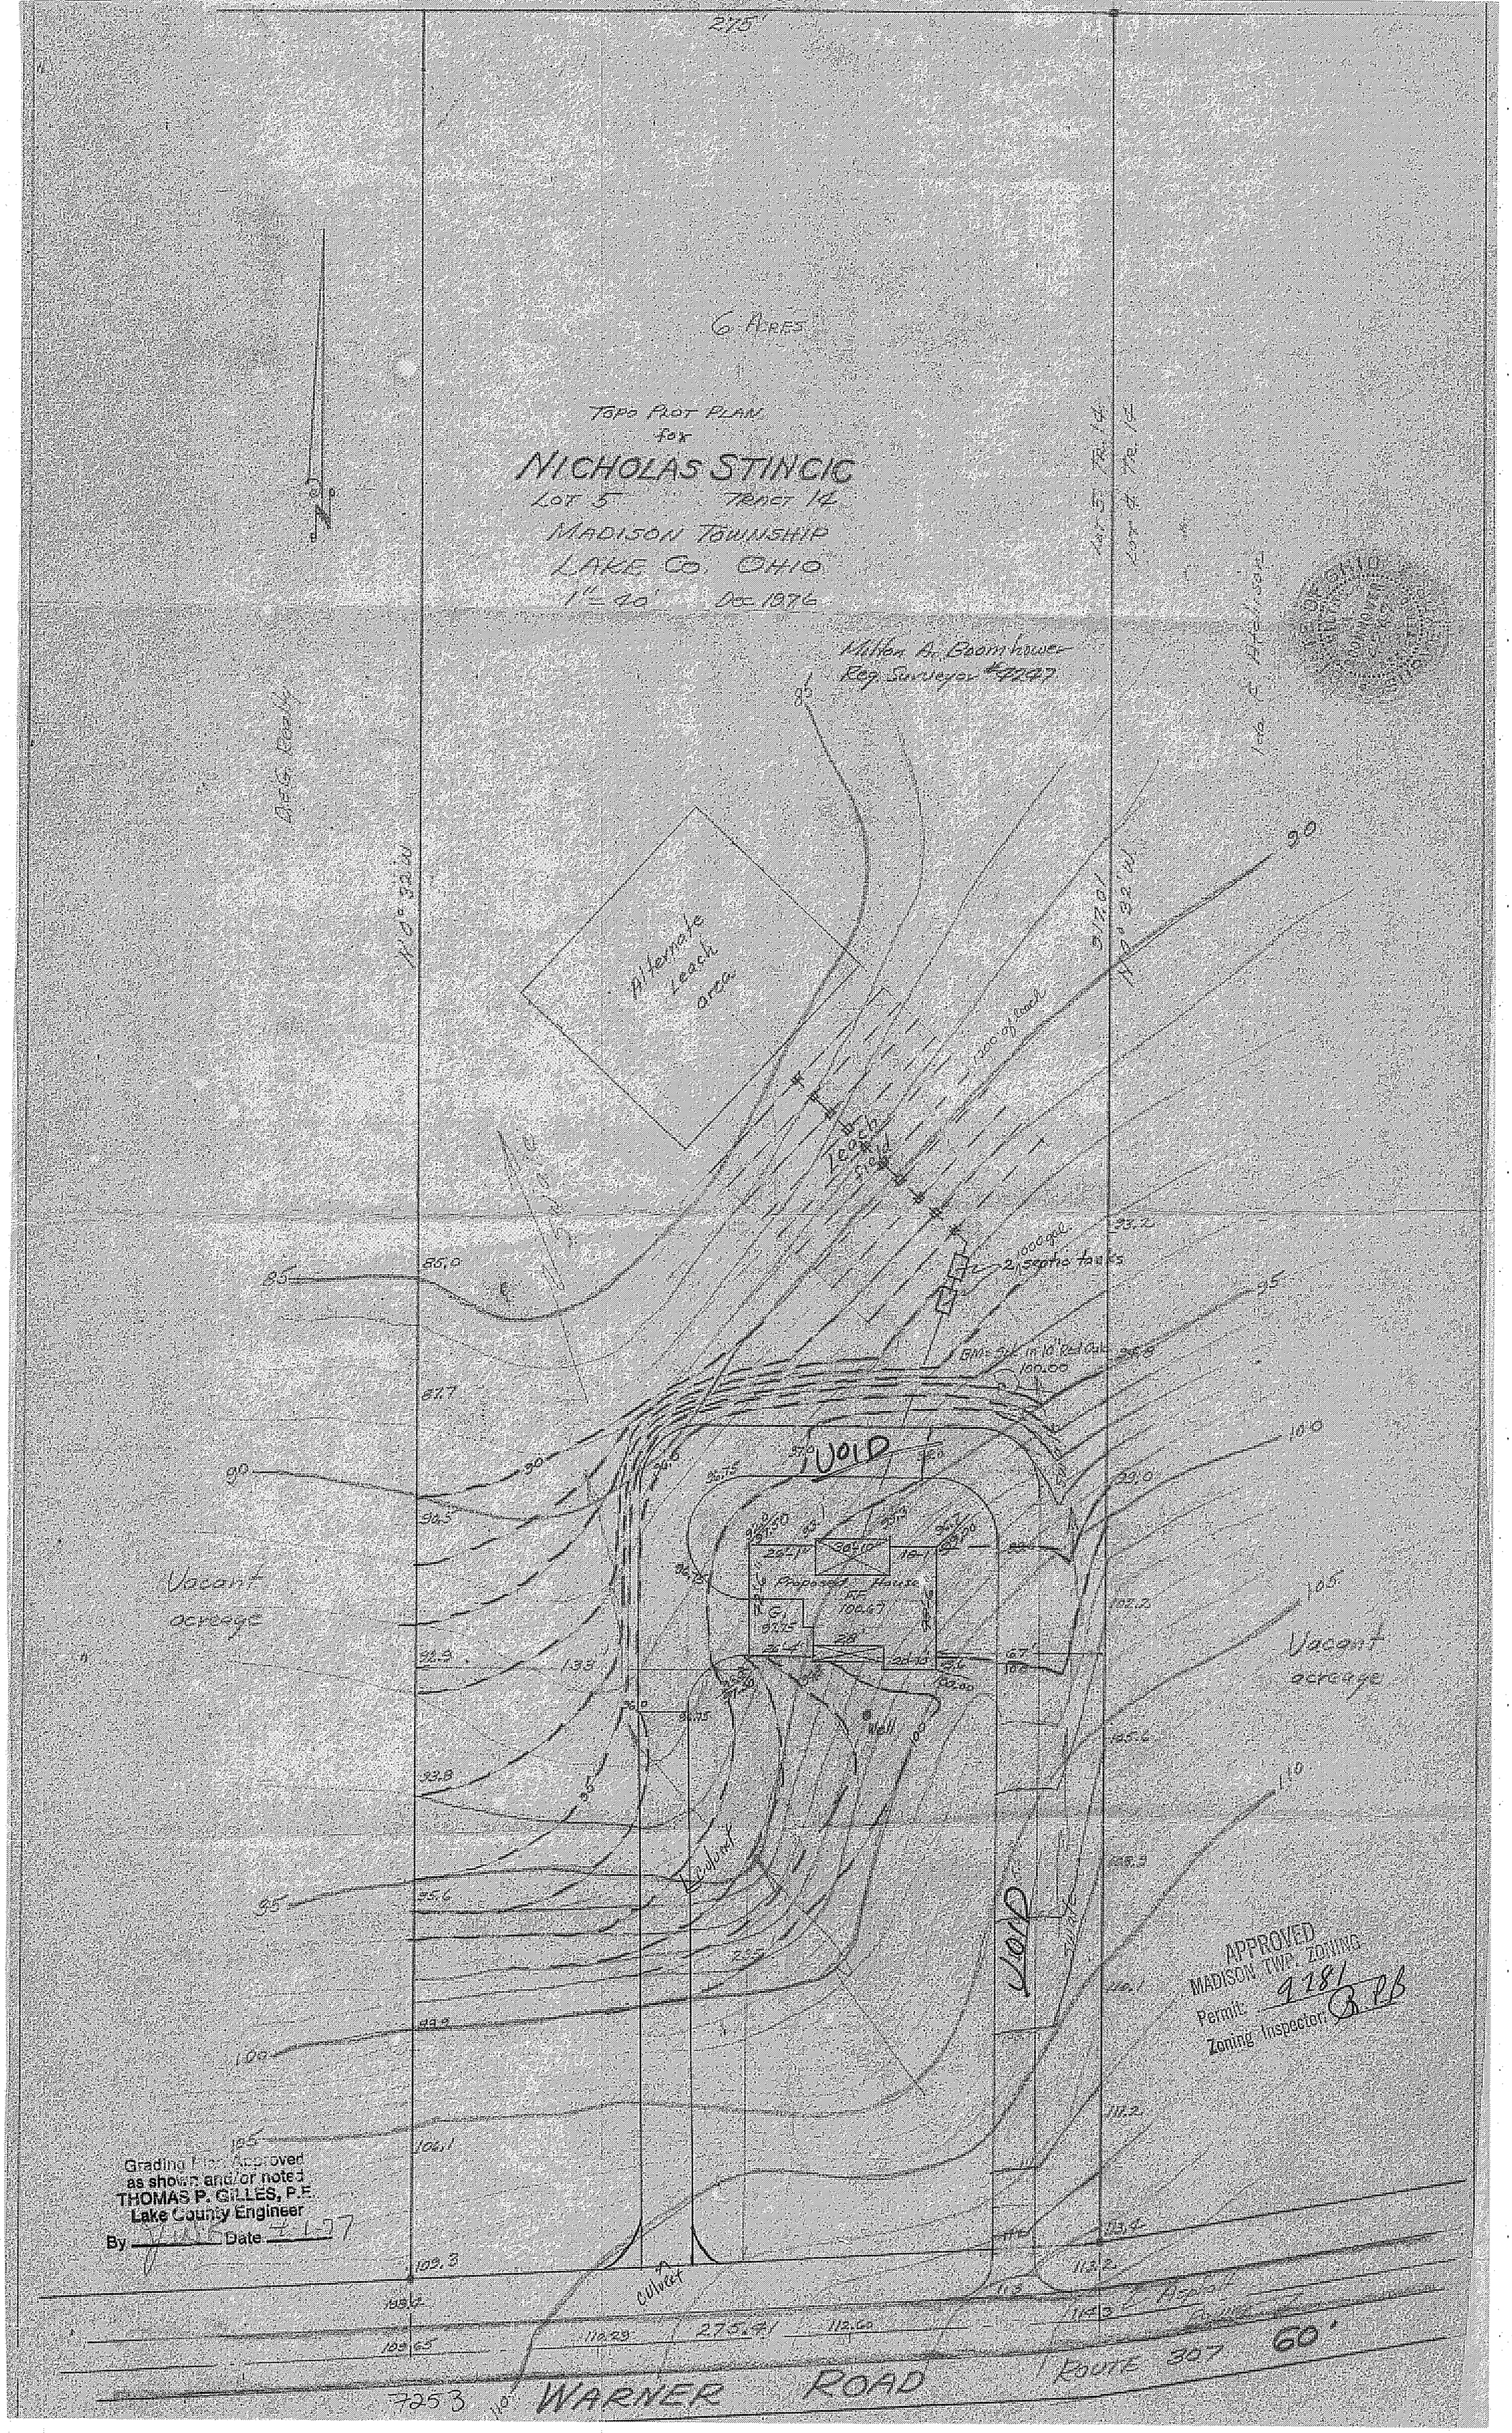
215'
6 Acres
Topo Plot Plan
for
NICHOLAS STINCIC
Lot 5 Tract 14
Madison Township
Lake Co. Ohio
1" = 40' Oct 1976
Milton A. Boomhower
Reg. Surveyor
Alternate Leach area
Leach Field
1000 gal. septic tanks
Well
Culvert
Vacant acreage
Vacant acreage
Grading Plan Approved
as shown and/or noted
THOMAS P. GILLES, P.E.
Lake County Engineer
By Date
APPROVED
MADISON TWP. ZONING
Permit
Zoning Inspector
7253
WARNER ROAD
ROUTE 307
60'