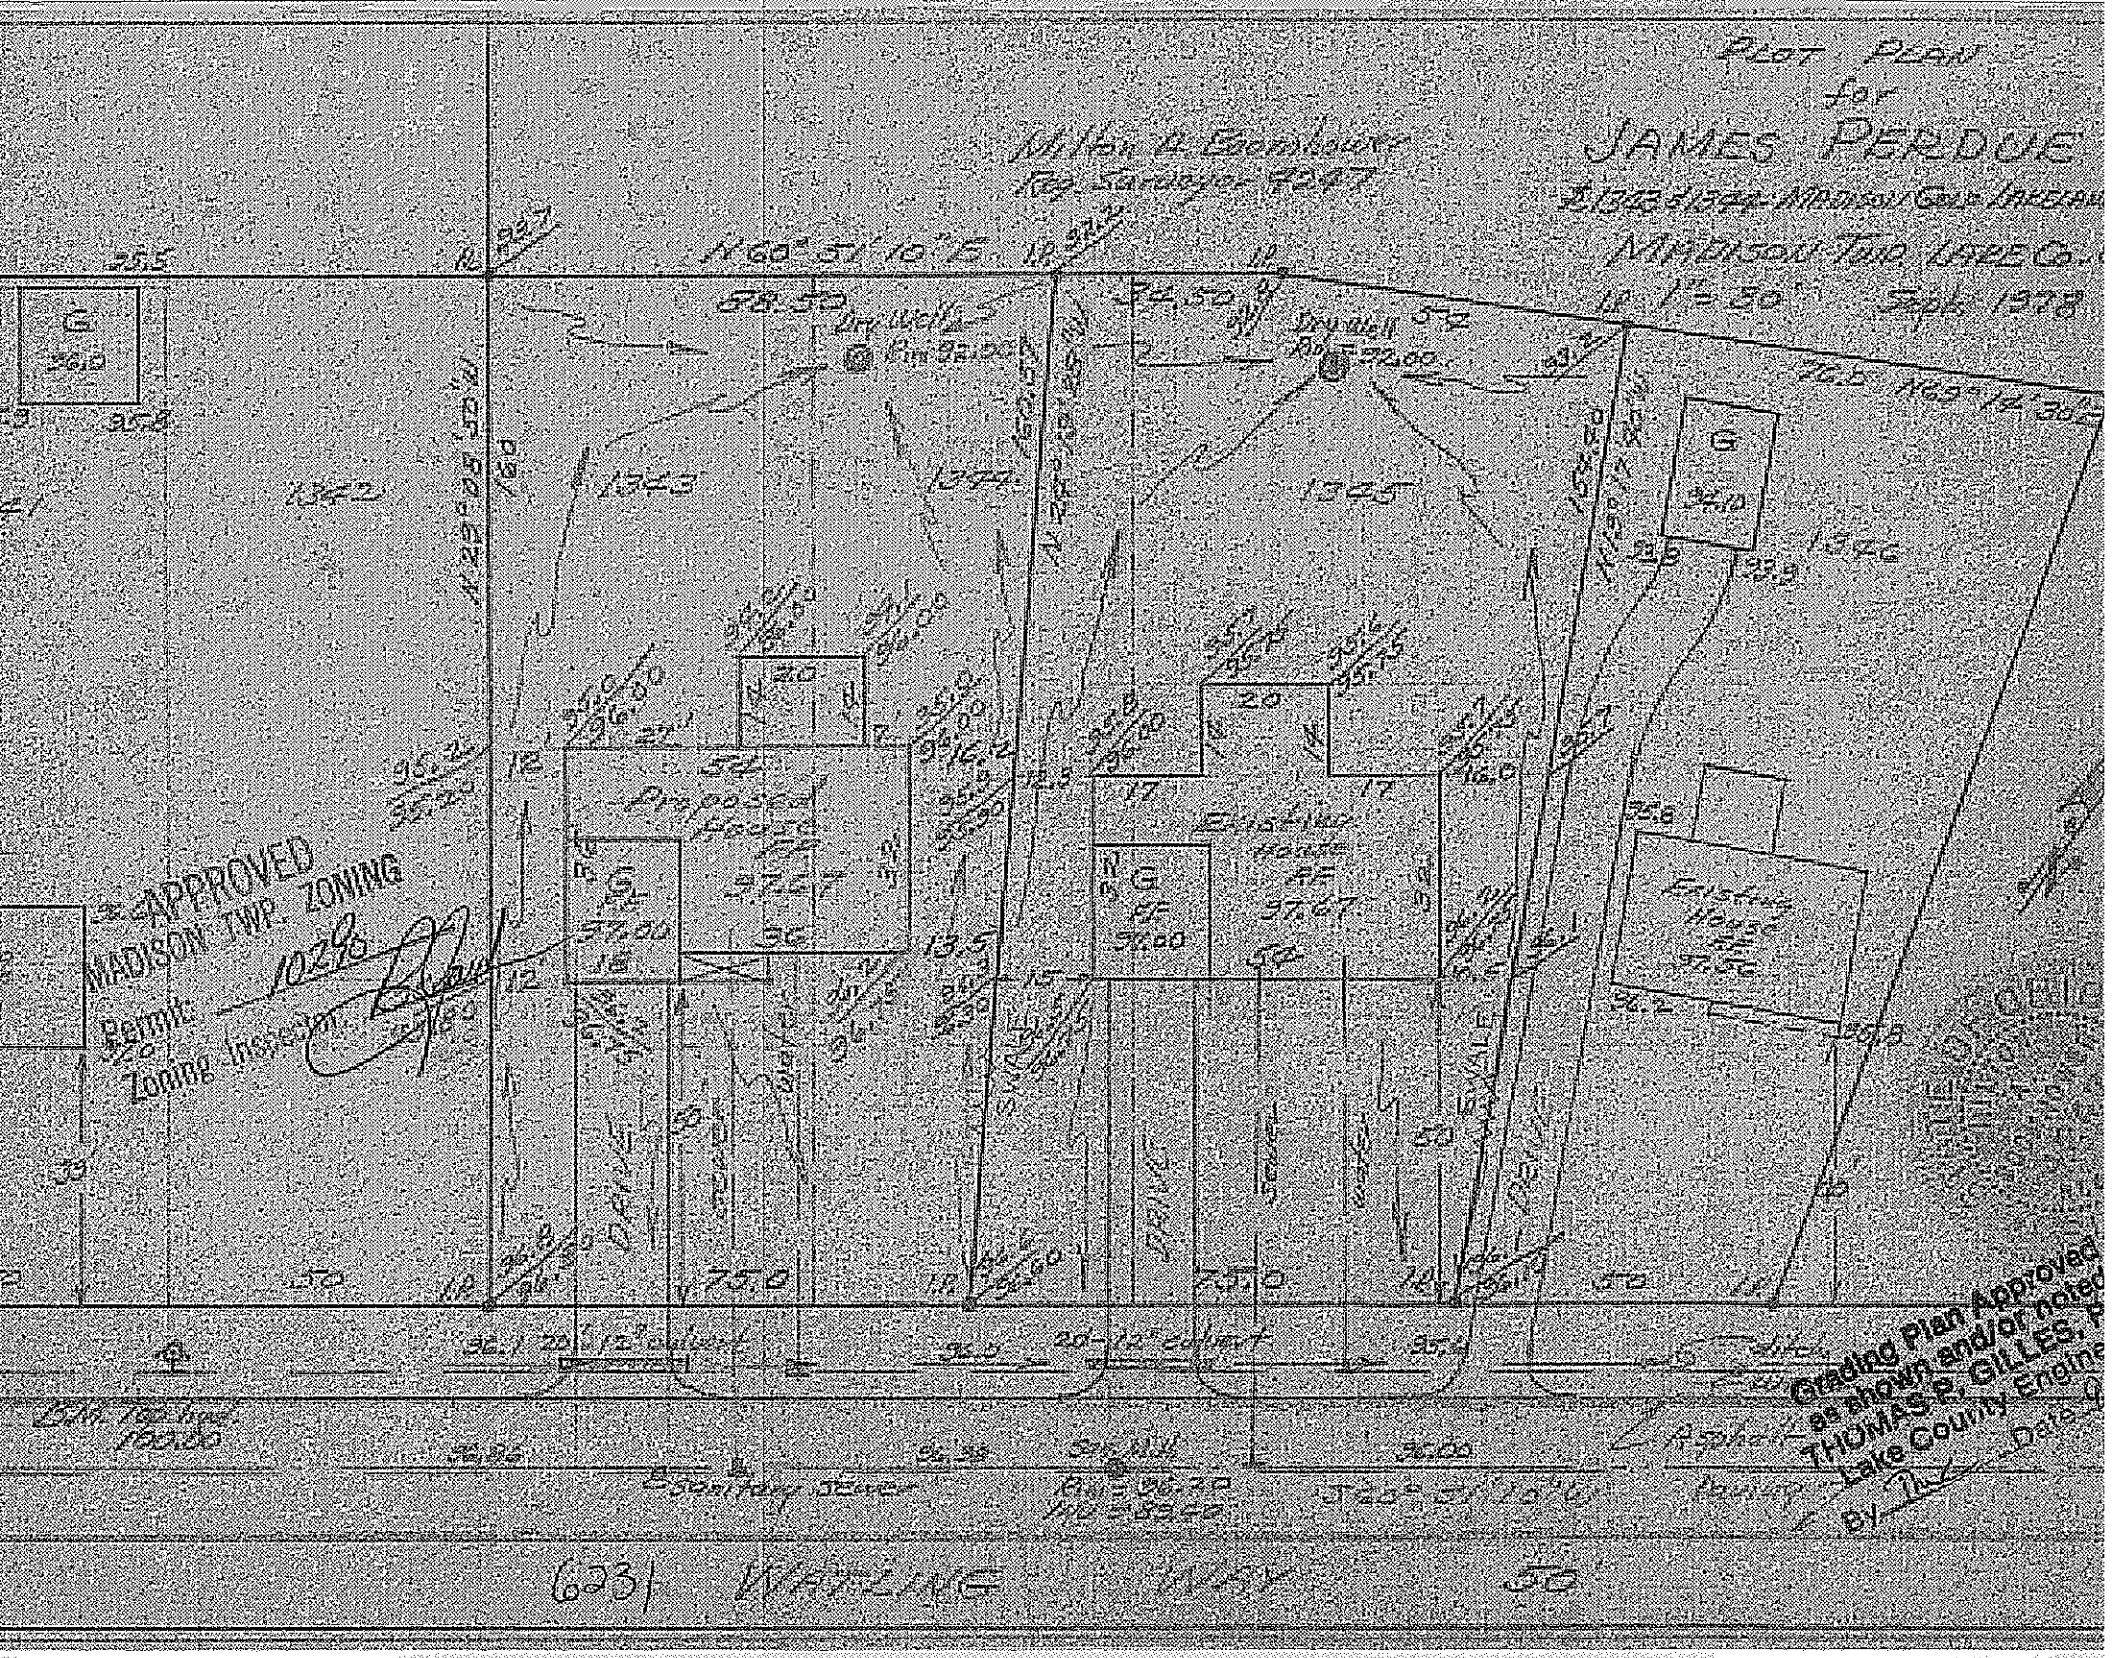
Plot Plan
for
JAMES PERDUE
Scale 1" = 50'
Sept. 1978
APPROVED
MADISON TWP. ZONING
Permit
Zoning Inspector
Grading Plan Approved
as shown and/or noted
THOMAS P. GILLES, P
Lake County Engine
Date
6231