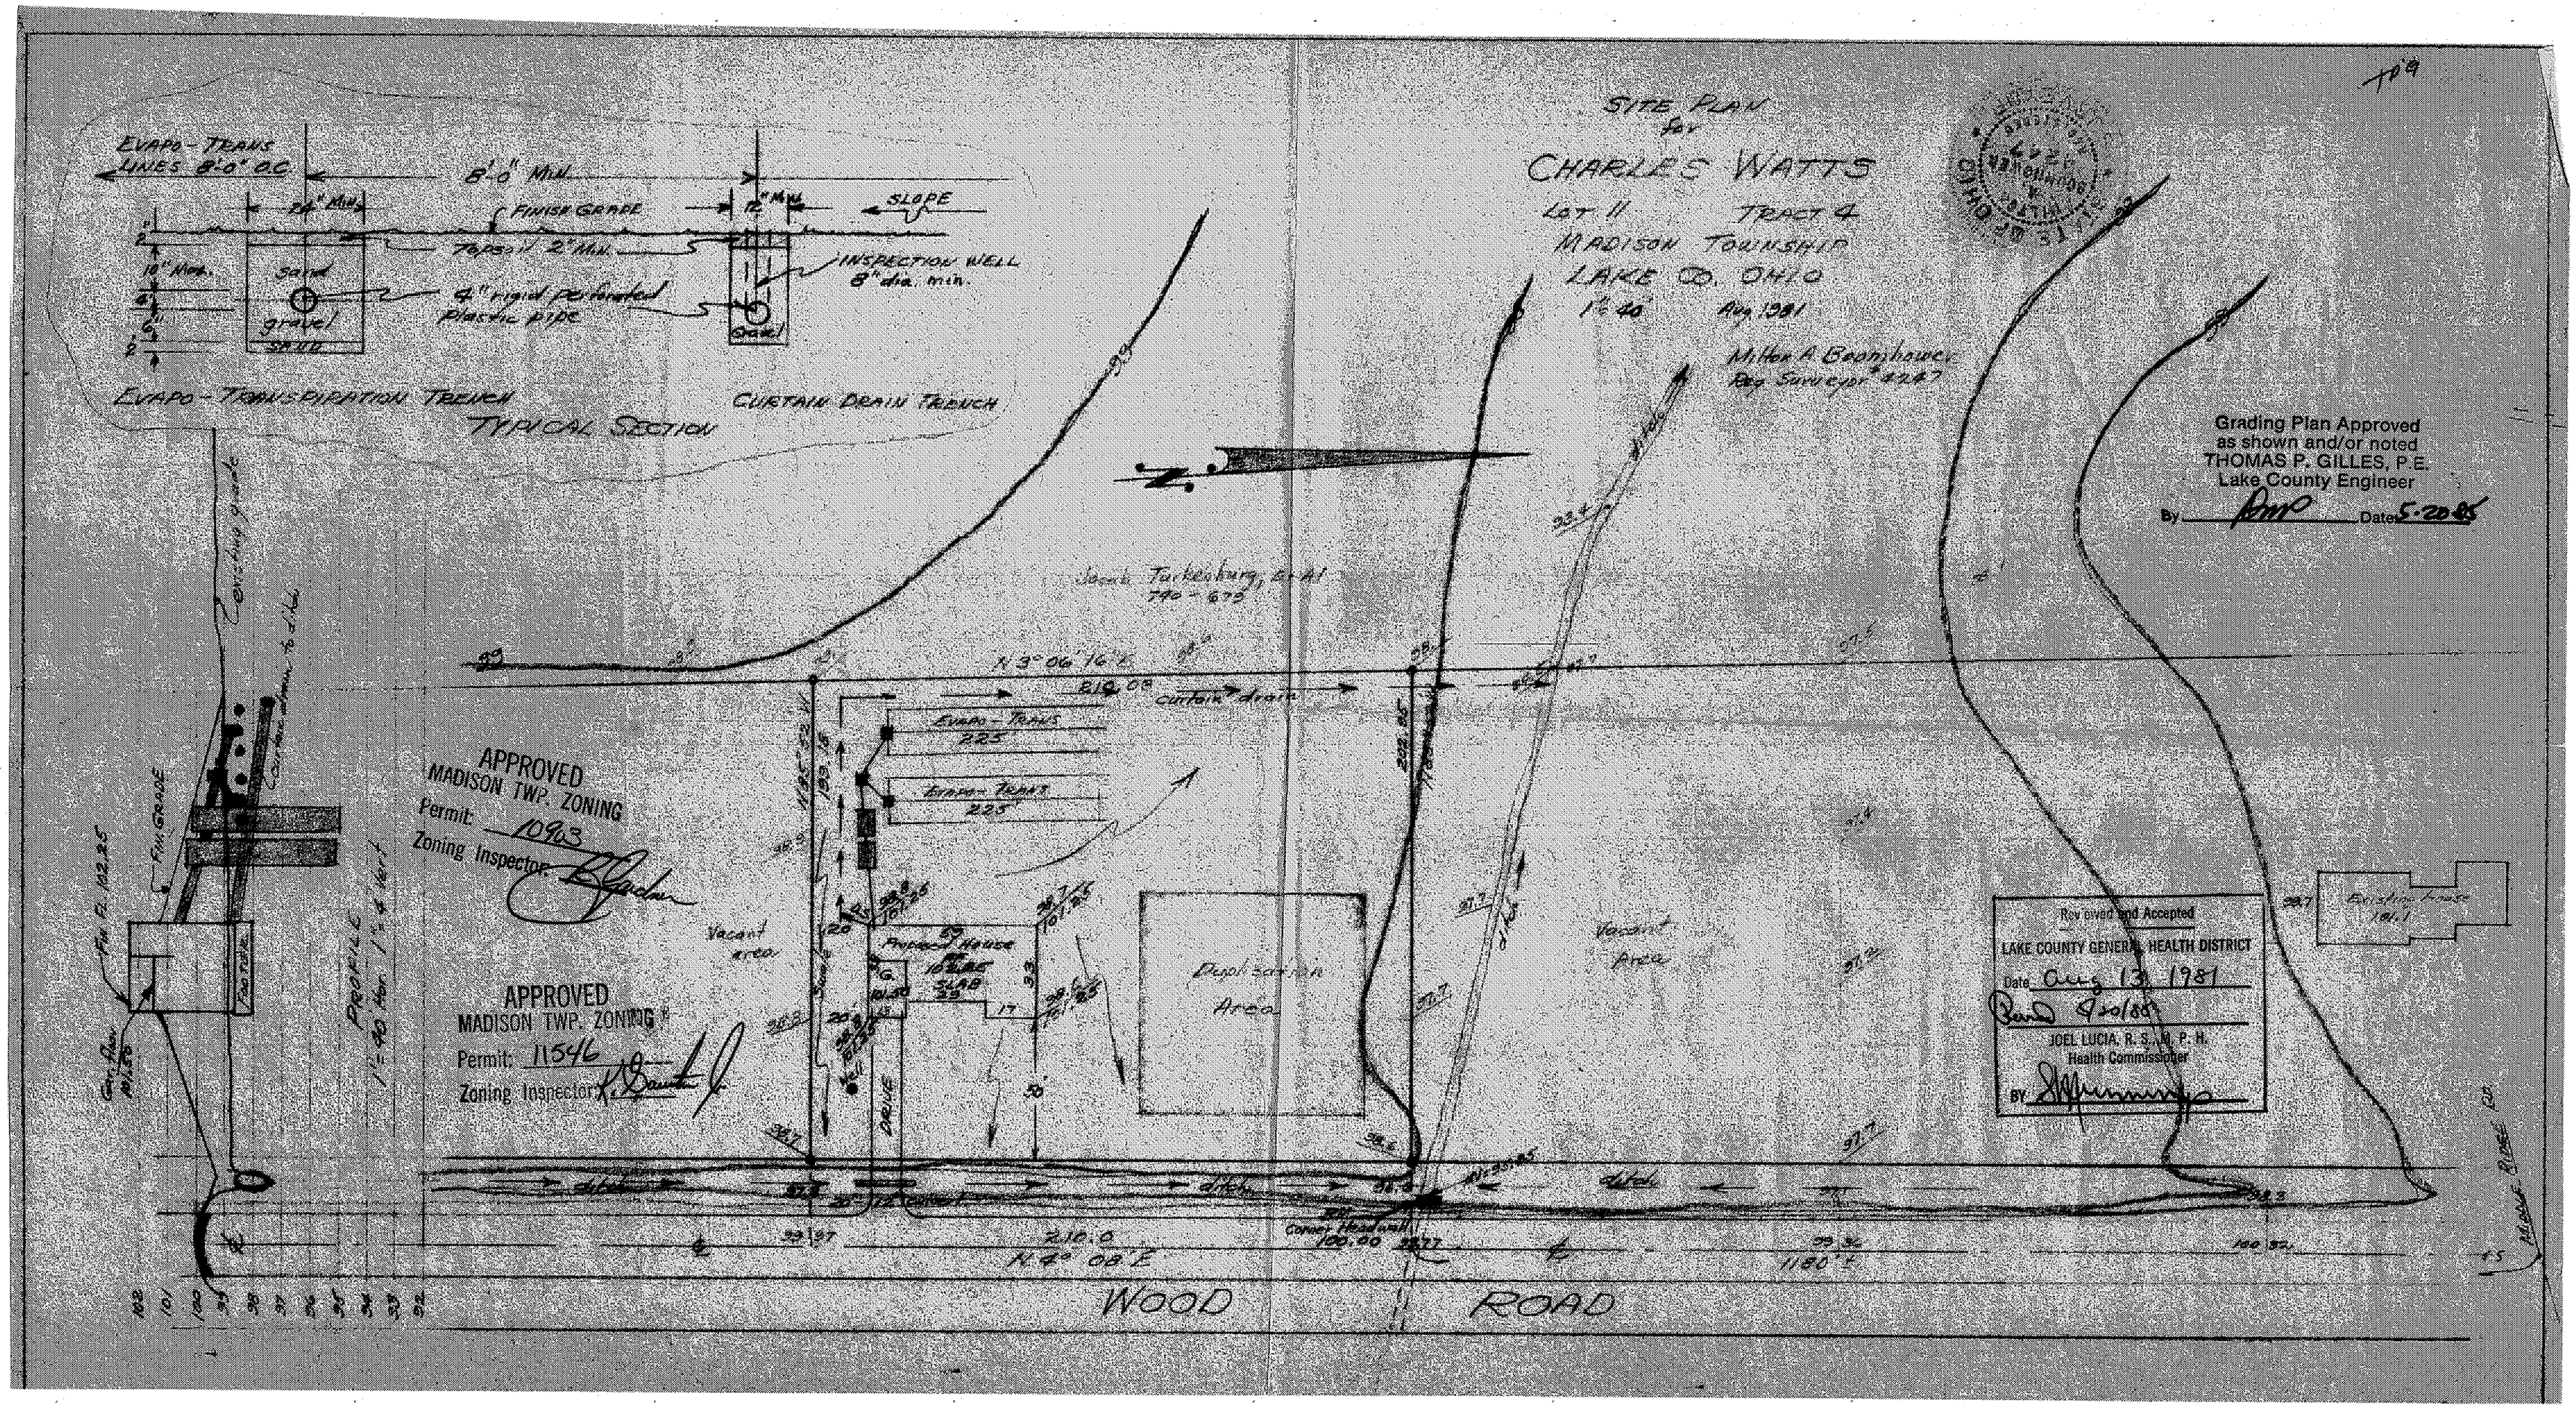

SITE PLAN
for
CHARLES WATTS
LOT 11 TRACT 4
MADISON TOWNSHIP
LAKE CO. OHIO
1" = 40' Aug 1981
Milton A. Boomhower
Reg Surveyor #2247
EVAPO-TRANS LINES 8'-0" O.C.
8'-0" MIN.
24" MIN.
12" MIN.
FINISH GRADE
SLOPE
Topsoil 2" MIN.
INSPECTION WELL 8" dia. min.
4" rigid perforated plastic pipe
Sand
gravel
SAND
Gravel
EVAPO-TRANSPIRATION TRENCH
CURTAIN DRAIN TRENCH
TYPICAL SECTION
Grading Plan Approved
as shown and/or noted
THOMAS P. GILLES, P.E.
Lake County Engineer
By
Date 5-20-85
Jacob Turkenburg, Et Al
790-673
N 3° 06' 16" E
210.08
curtain drain
EVAPO-TRANS 225
EVAPO-TRANS 225
APPROVED
MADISON TWP. ZONING
Permit: 10963
Zoning Inspector:
APPROVED
MADISON TWP. ZONING
Permit: 11546
Zoning Inspector:
Vacant area
Proposed House
Duplication Area
Vacant Area
Existing house 101.1
Reviewed and Accepted
LAKE COUNTY GENERAL HEALTH DISTRICT
Date Aug 13, 1981
JOEL LUCIA, R.S., M.P.H.
Health Commissioner
BY
PROFILE
1" = 40' Hor. 1" = 4' Vert.
Corner Headwall
210.0
N 4° 08' E
1180' ±
WOOD ROAD