SCALE: 1" = 20'

BENCHMARK- 612.92
N. RIM SAN. MH: INV.- 599.32

EXIST
PROP

SITE PLAN
FOR
JACK TKALITZ

BEING S/L 18 17 & THE WESTERLY 29.25 OF S/L 16 OF BLOCK No. 117 IN G.E. MEIGS RE-SURVEY OF A PART OF ORIGINAL TOWN OF RICHMOND, PAINESVILLE TOWNSHIP, LAKE COUNTY, OHIO.

I, the undersigned hereby certify this topograghy, indicated by 1' contours, and elevations shown hereon represent an actual field survey by me on MARCH 15, 1995 and that the were taken at appropriate intervals and that as of that date they existed as indicated hereon.

T. M. Coffman P.S.

STATE OF OHIO
THOMAS MARC COFFMAN
6057

APPROVED
PAINESVILLE TOWNSHIP
ZONING DEPARTMENT
95-04-17 DRS

Grading Plan Approved
as shown and/or noted
THOMAS P. GILLES, P.E.
Lake County Engineer
By GJH Date 4-21-95

MARCH 25, 1995

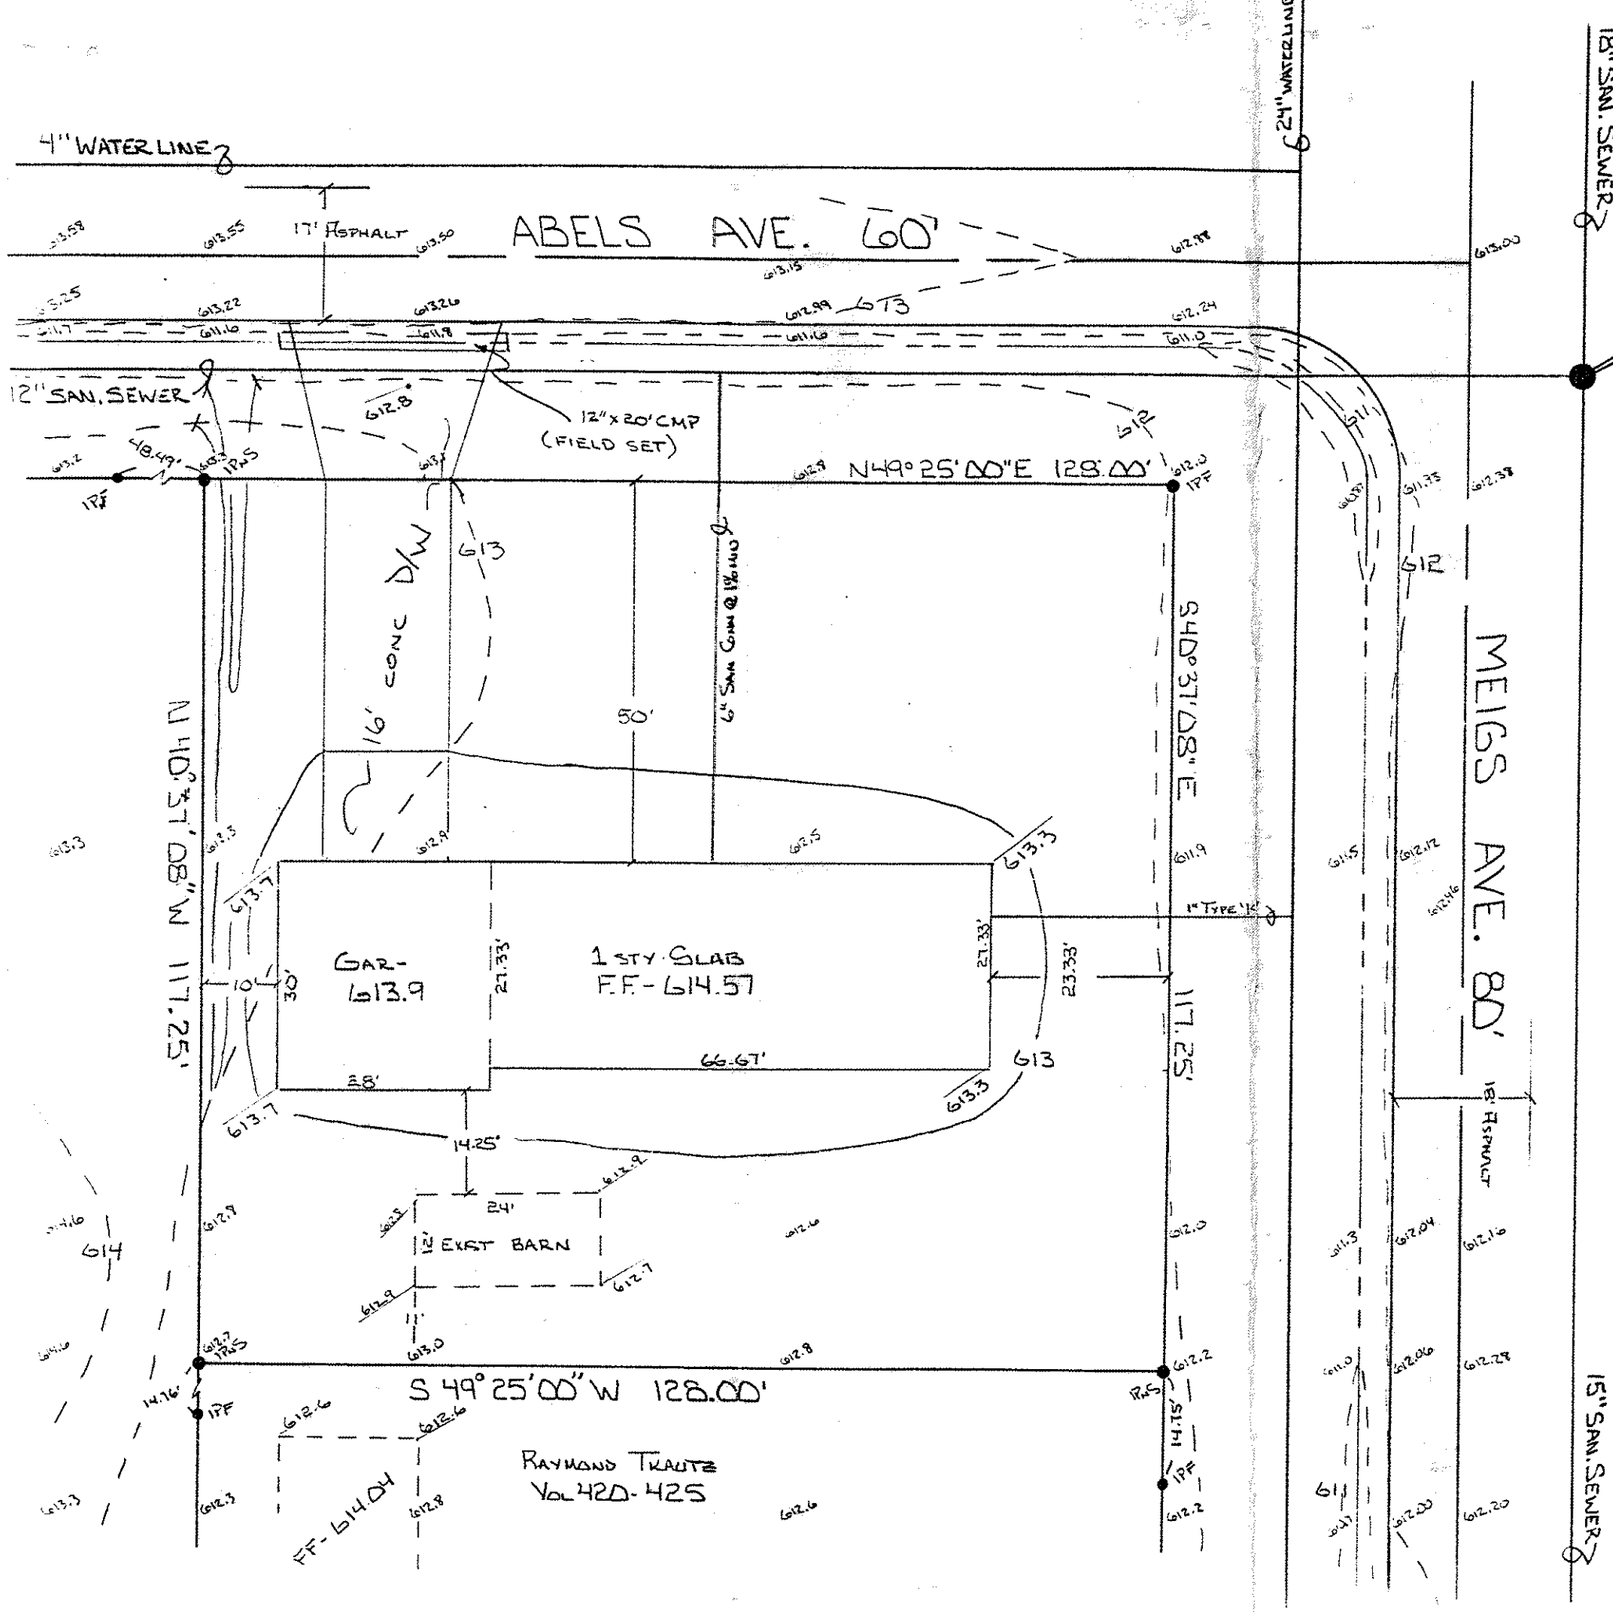

VILLAGE SURVEYING CO.
P.O. BOX 1096 FAIRPORT HARBOR, OHIO. 44077
(216) 357-1359