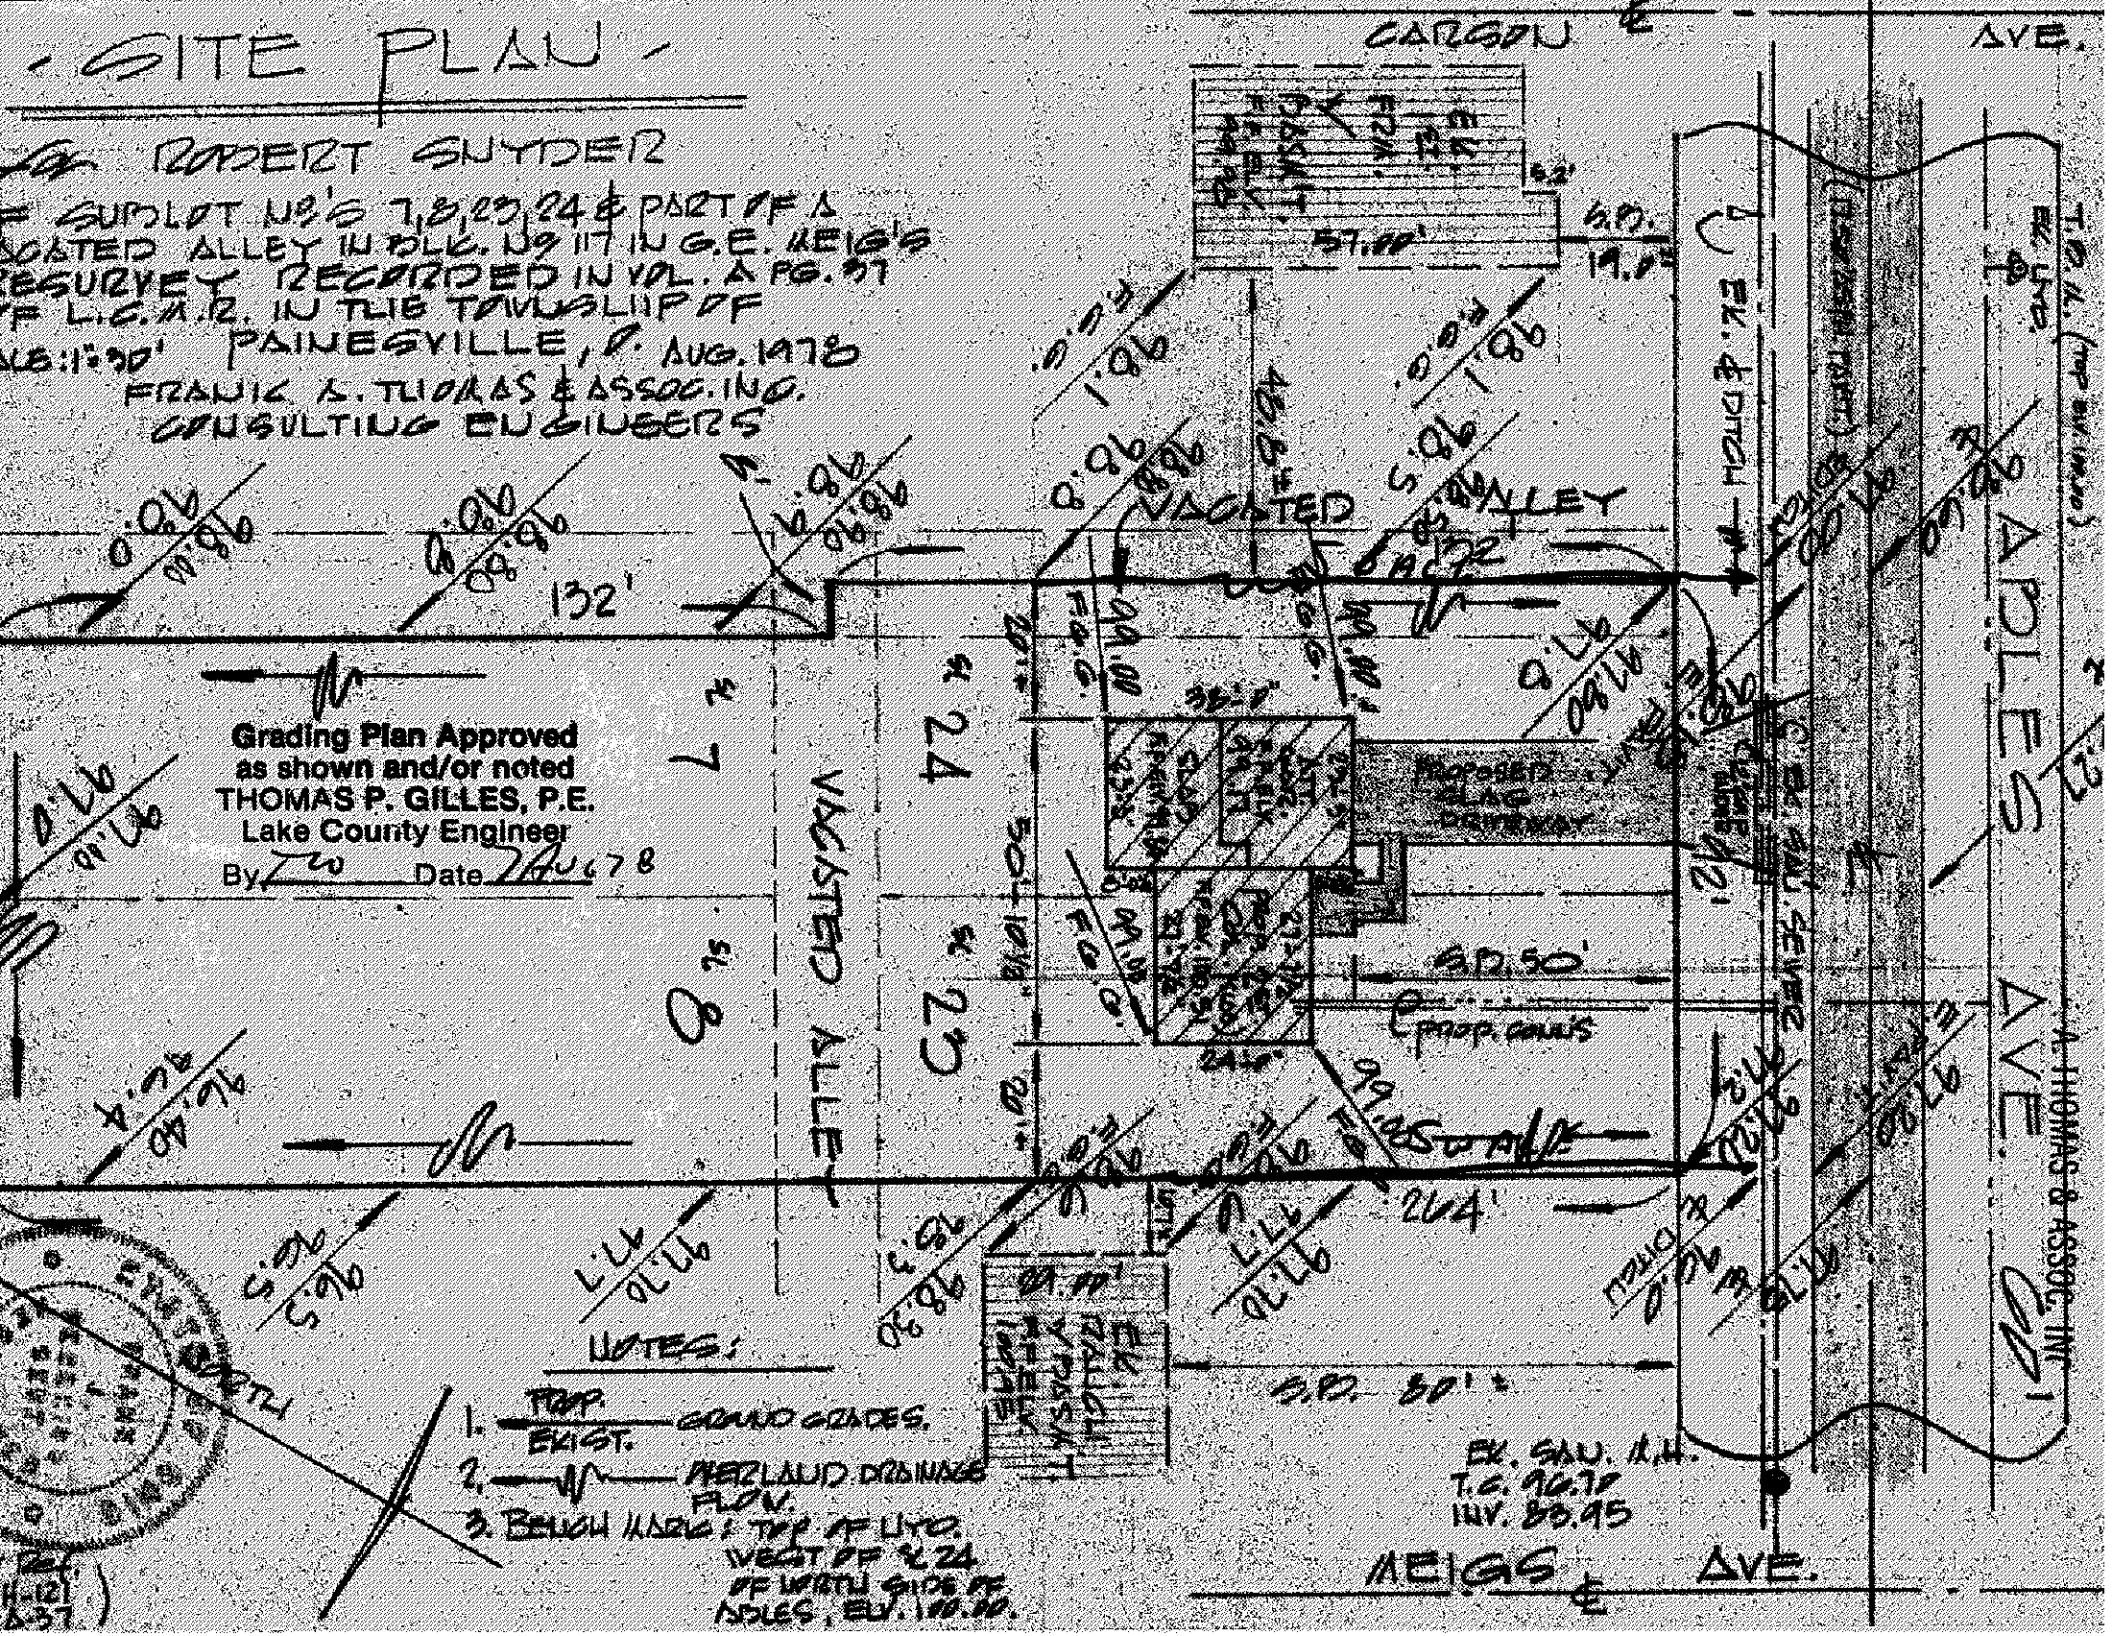

- SITE PLAN -
ROBERT SNYDER
SUBLOT NO'S 7,8,23,24 & PART OF A
VACATED ALLEY IN BLK. NO 117 IN G.E. MEIG'S
RESURVEY RECORDED IN VOL. A PG. 37
OF L.C.M.R. IN THE TOWNSHIP OF
PAINESVILLE, O. AUG. 1978
SCALE: 1"=30'
FRANK A. THOMAS & ASSOC. INC.
CONSULTING ENGINEERS
CARSON AVE.
VACATED ALLEY
132'
57.00'
PROPOSED SLAG DRIVEWAY
S.B. 50'
PROP. CONN'S
264'
S.B. 80'
VACATED ALLEY
7
8
24
23
NOTES:
1. PROP. EXIST. GROUND GRADES.
2. OVERLAND DRAINAGE FLOW.
3. BENCH MARK: TOP OF HYD. WEST OF ℄ 24 OF NORTH SIDE OF ABLES, ELV. 100.00.
EX. SAN. M.H.
T.C. 96.70
INV. 83.95
MEIGS AVE.
ABLES AVE.
A. THOMAS & ASSOC. INC.
Grading Plan Approved
as shown and/or noted
THOMAS P. GILLES, P.E.
Lake County Engineer
By TW Date 7 Aug 78