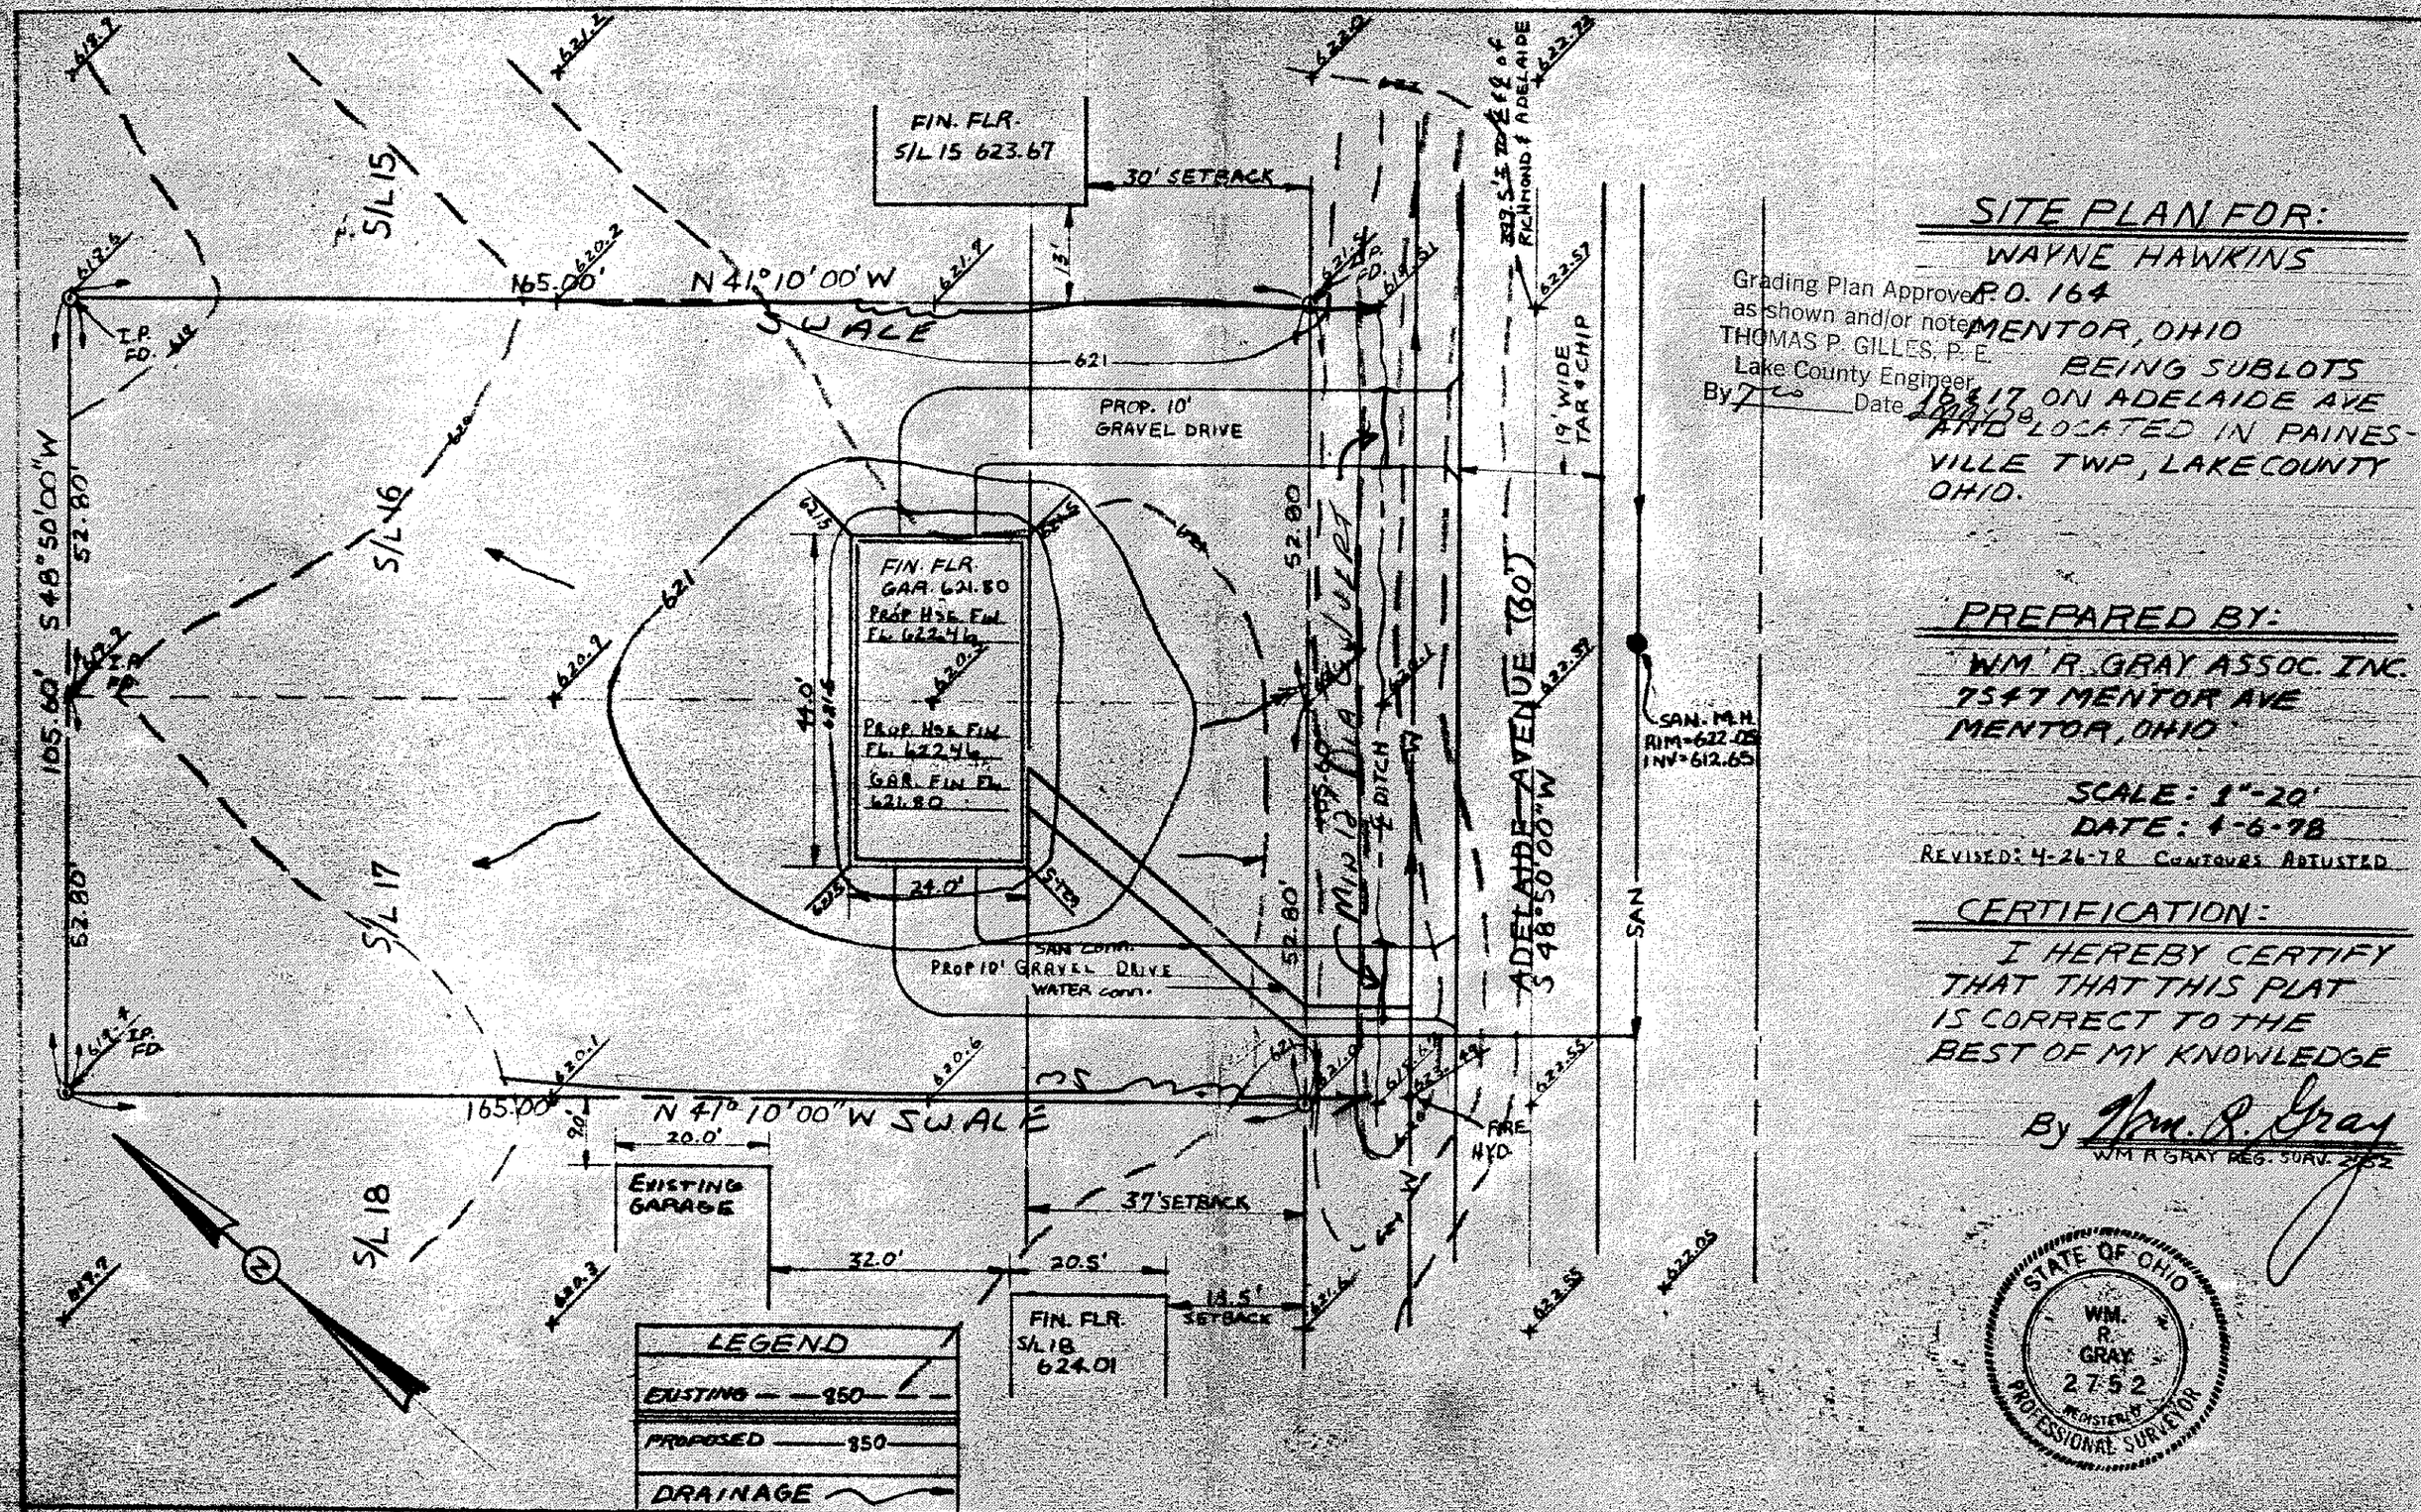

Grading Plan Approved as shown and/or noted
THOMAS P. GILLES, P.E.
Lake County Engineer
By _____ Date _____

SITE PLAN FOR:

WAYNE HAWKINS
P.O. 164
MENTOR, OHIO

BEING SUBLOTS 16 & 17 ON ADELAIDE AVE AND LOCATED IN PAINESVILLE TWP, LAKE COUNTY OHIO.

PREPARED BY:

WM. R. GRAY ASSOC. INC.
7547 MENTOR AVE
MENTOR, OHIO

SCALE: 1"=20'
DATE: 1-6-78
REVISED: 4-26-78 CONTOURS ADJUSTED

CERTIFICATION:

I HEREBY CERTIFY THAT THAT THIS PLAT IS CORRECT TO THE BEST OF MY KNOWLEDGE

By Wm. R. Gray
WM R GRAY REG. SURV. 2752

STATE OF OHIO
WM. R. GRAY
2752
REGISTERED
PROFESSIONAL SURVEYOR