Sh. # 1 of 2

78-280

This Permit Expires
APR 10 1980
PAINESVILLE TOWNSHIP
ZONING APPROVED
4749
R. M. Hall
Zoning Inspector
4/10/79

- SITE PLAN -

for CURT THARESON of
SUBLOTS NOS. 31, 33 & 35 BLK. 4 IN PAINESVILLE
ON THE LAKE SUBDIVISION REC. IN VOL D PG 13
OF L.C.M.R. IN THE TOWNSHIP OF PAINESVILLE
FRANK A. THOMAS & ASSOC. INC.
CONSULTING ENGINEERS
SCALE: 1" = 20' AUG. 1978

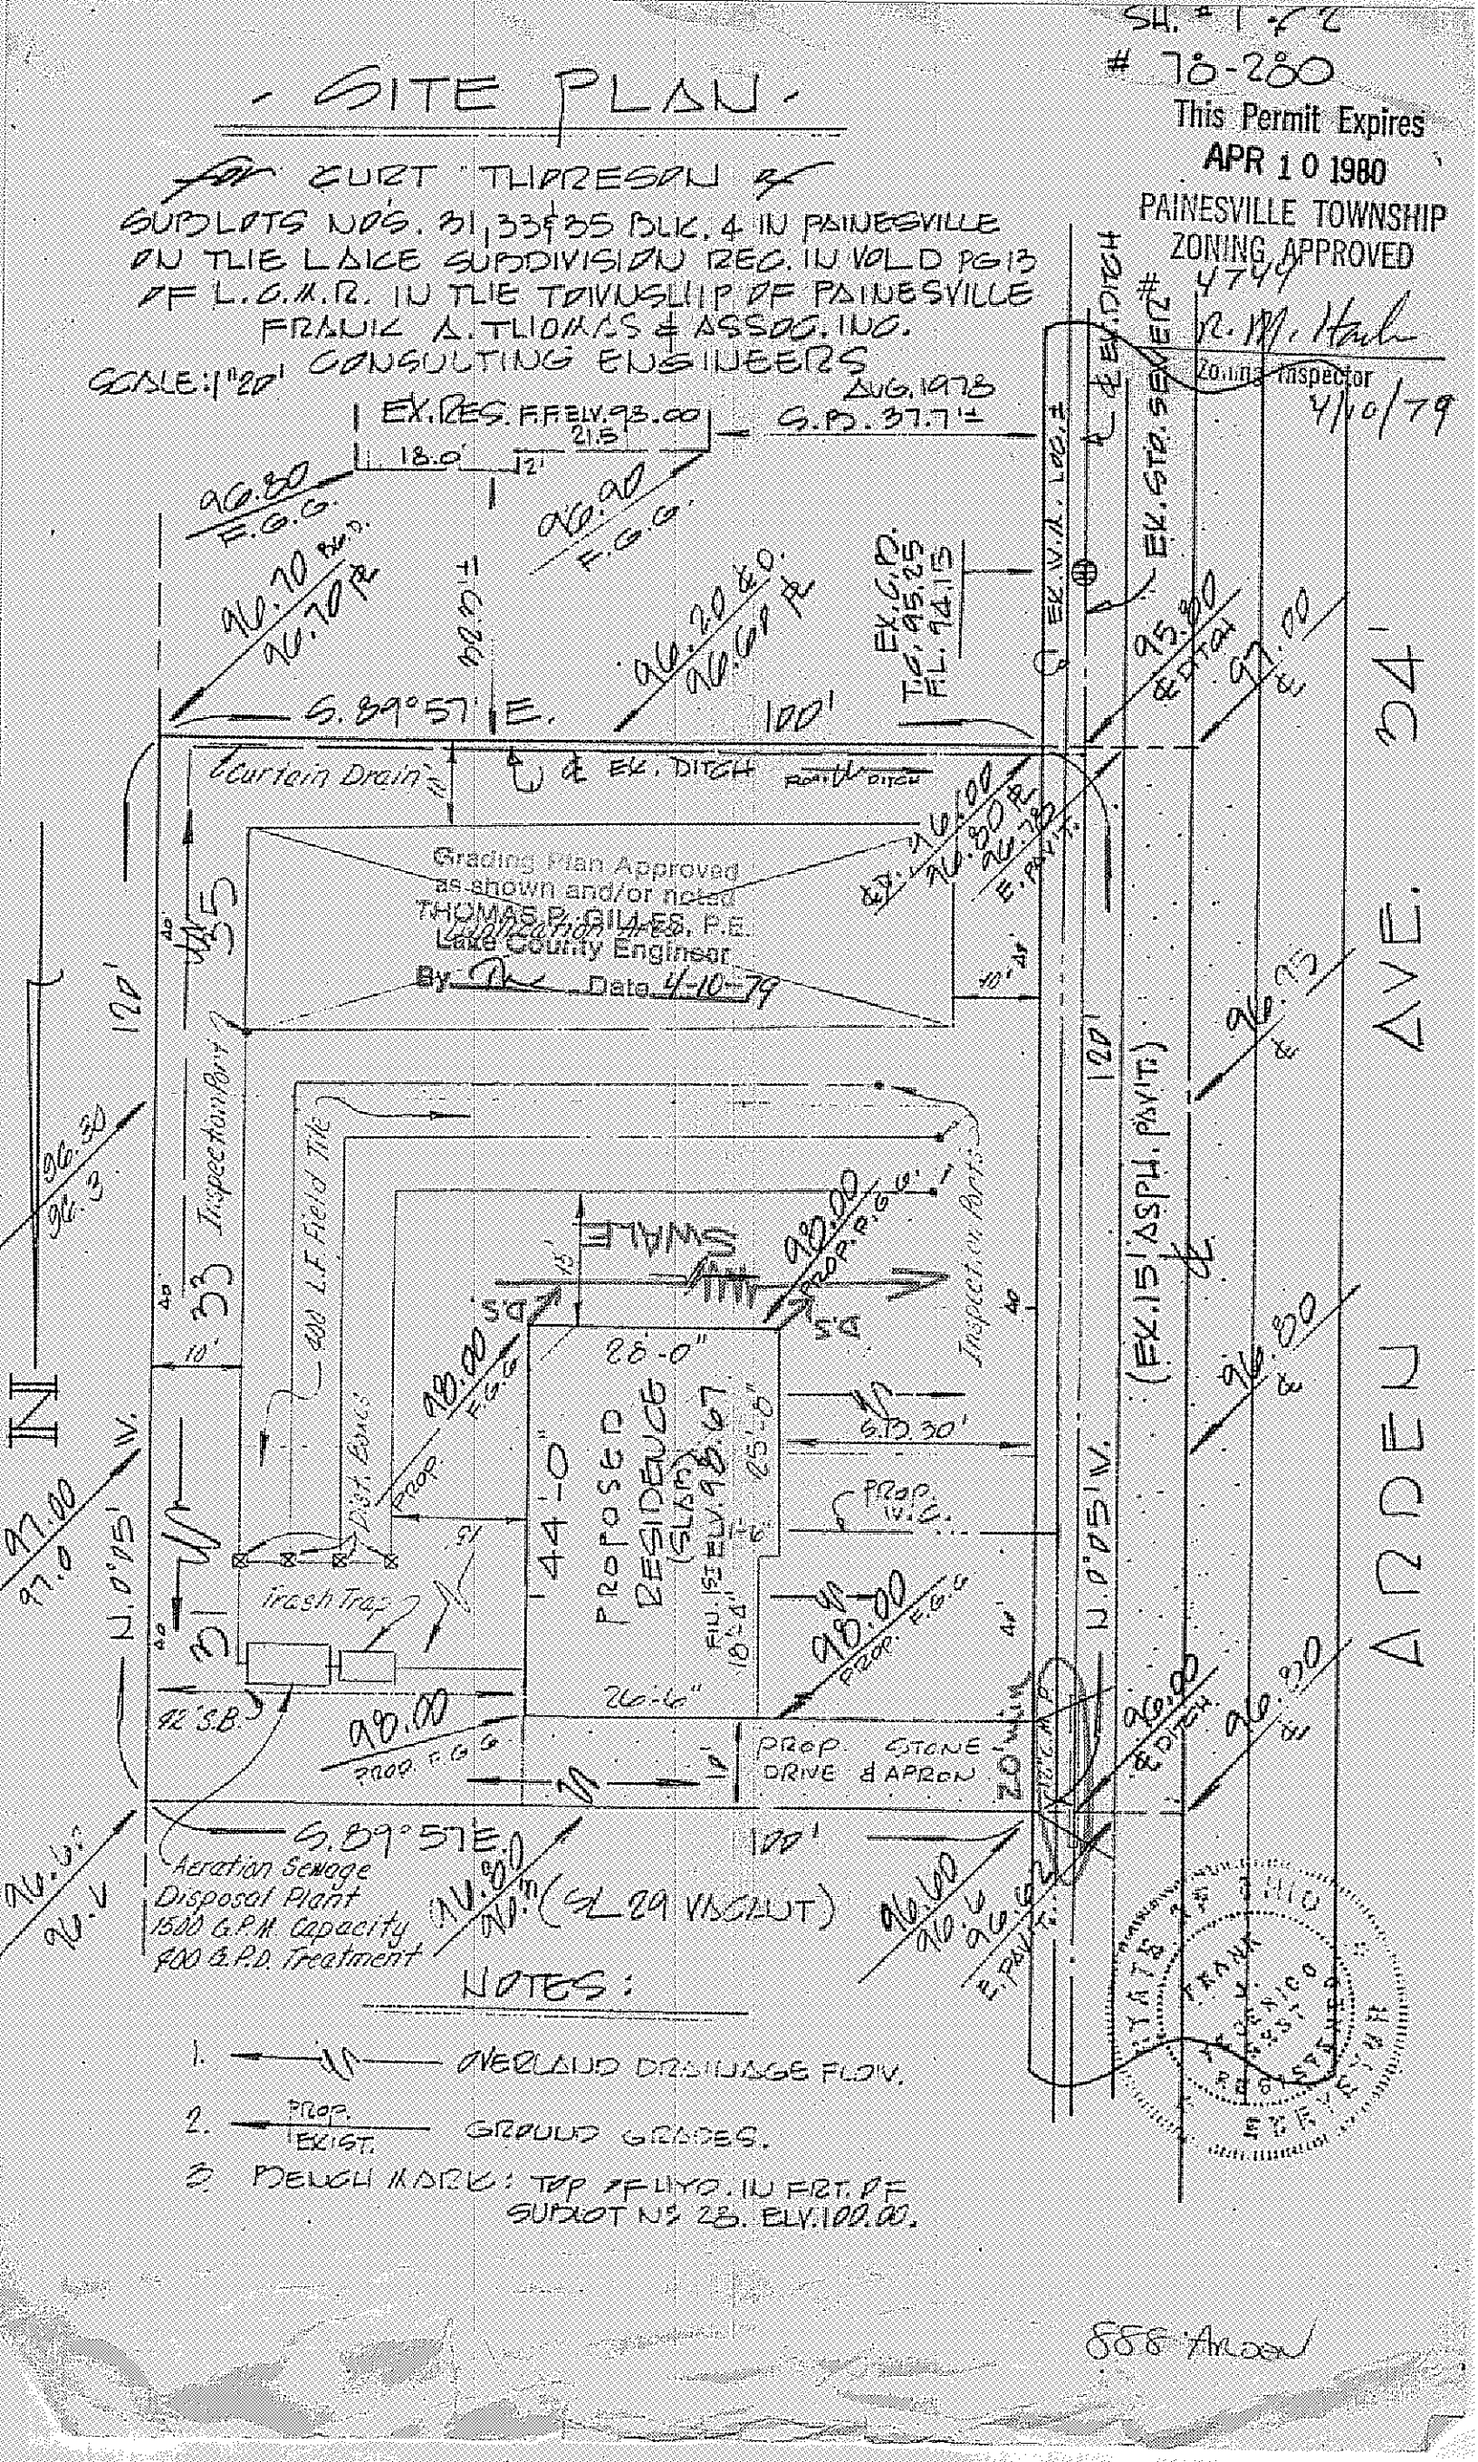

NOTES:

1. —//— OVERLAND DRAINAGE FLOW.
2. PROP. / EXIST. — GROUND GRADES.
3. BENCH MARK: TOP OF HYD. IN FRT. OF SUBLOT NO. 28. ELV. 100.00.

See Arden