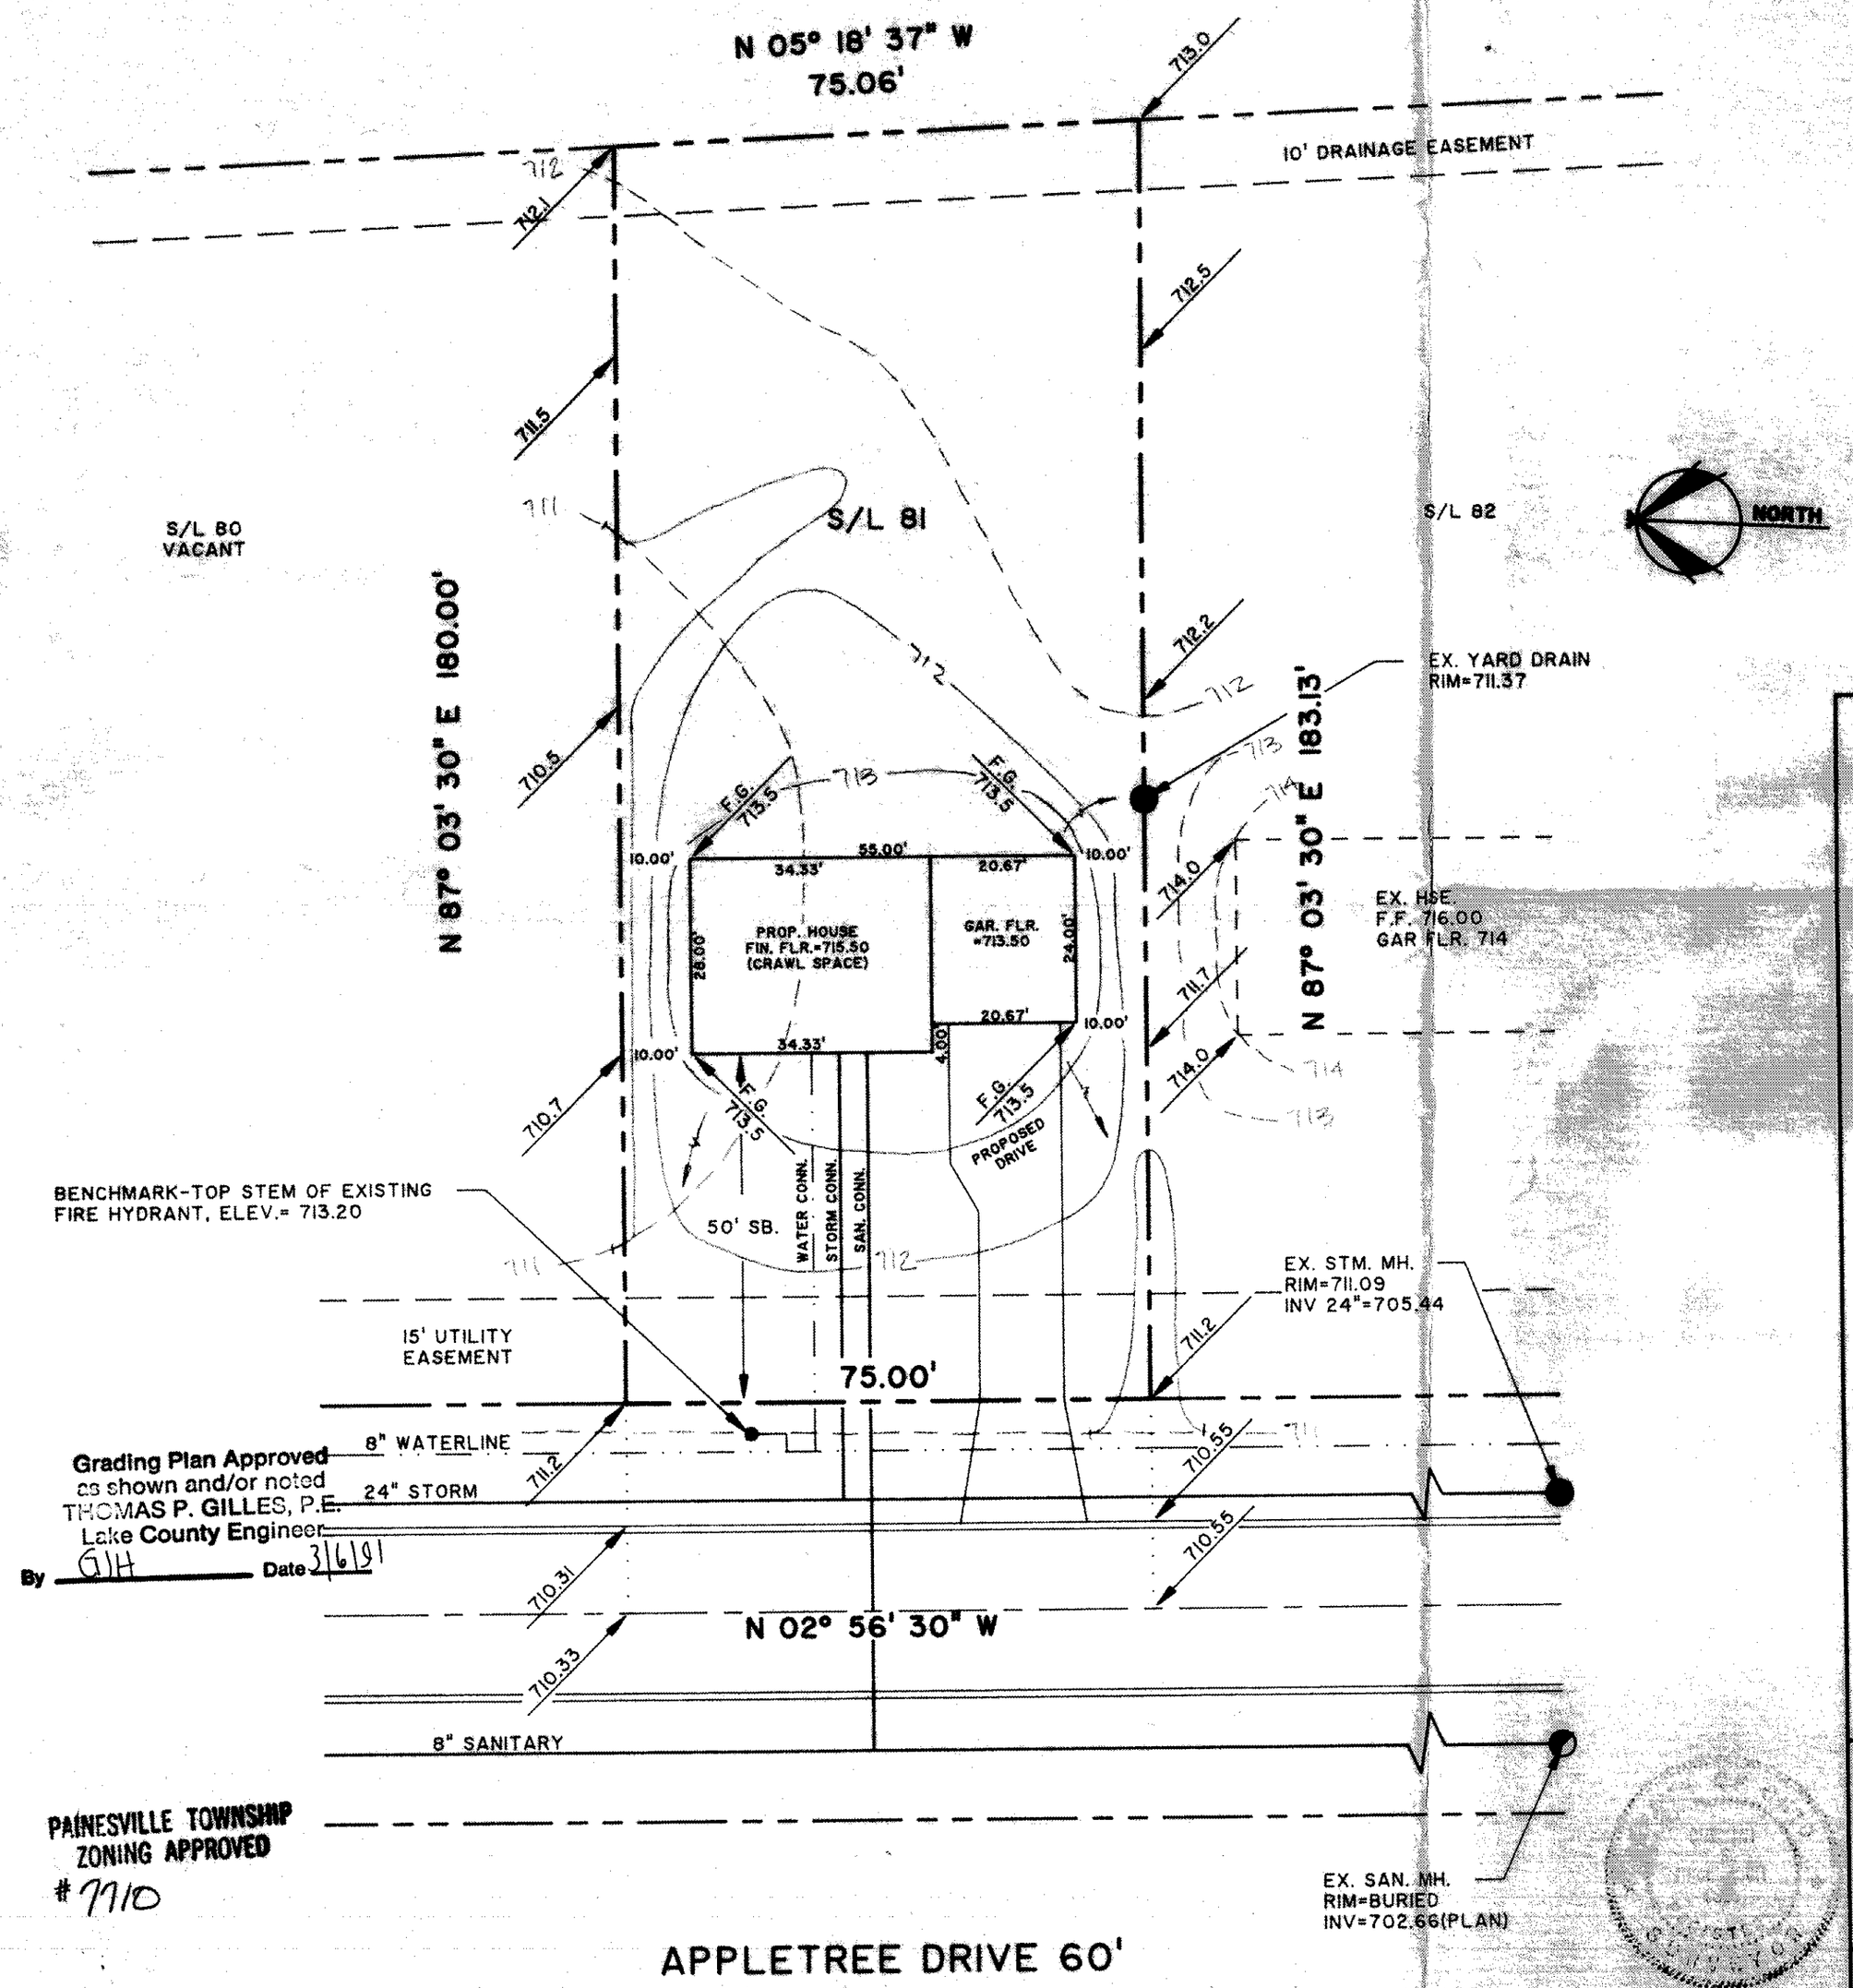

Grading Plan Approved
as shown and/or noted
THOMAS P. GILLES, P.E.
Lake County Engineer
By GIH Date 3/6/91

PAINESVILLE TOWNSHIP
ZONING APPROVED
#7710

GENERAL NOTES:

1. BENCHMARK - TOP STEM OF FIRE HYDANT LOCATED IN FRONT OF SUBLOT No. 81, ELEV. = 713.20

LEGEND

EXISTING CONTOUR
PROPOSED CONTOUR

100.00 EXISTING ELEVATION
100.00 PROPOSED ELEVATION

DOWNSPOUT LOCATION

CERTIFICATION

"I HEREBY CERTIFY THAT THIS PLAN WAS PREPARED BY ME AND IS CORRECT TO THE BEST OF MY KNOWLEDGE"

QUENTIN S. HIMEBAUGH, P.S. No. 6820

PREPARED BY:

Himebaugh and Associates

Surveyors and Site Consultants
38083 West Spaulding St.
Willoughby, Ohio 44094
(216) 946-1761

SITE PLAN: SUBLOT 81 APPLETREE DRIVE 60' PAINESVILLE TWP.
HEATHERSTONE VILLAGE SUBDIVISION, VOL. Z, PG. 35

PREPARED FOR: LITTLE MOUNTAIN HOMES
SCALE: 1" = 20'
DATE: FEBRUARY 26, 1991
DRAWN BY: DAVID W. NOVAK

90-101-081